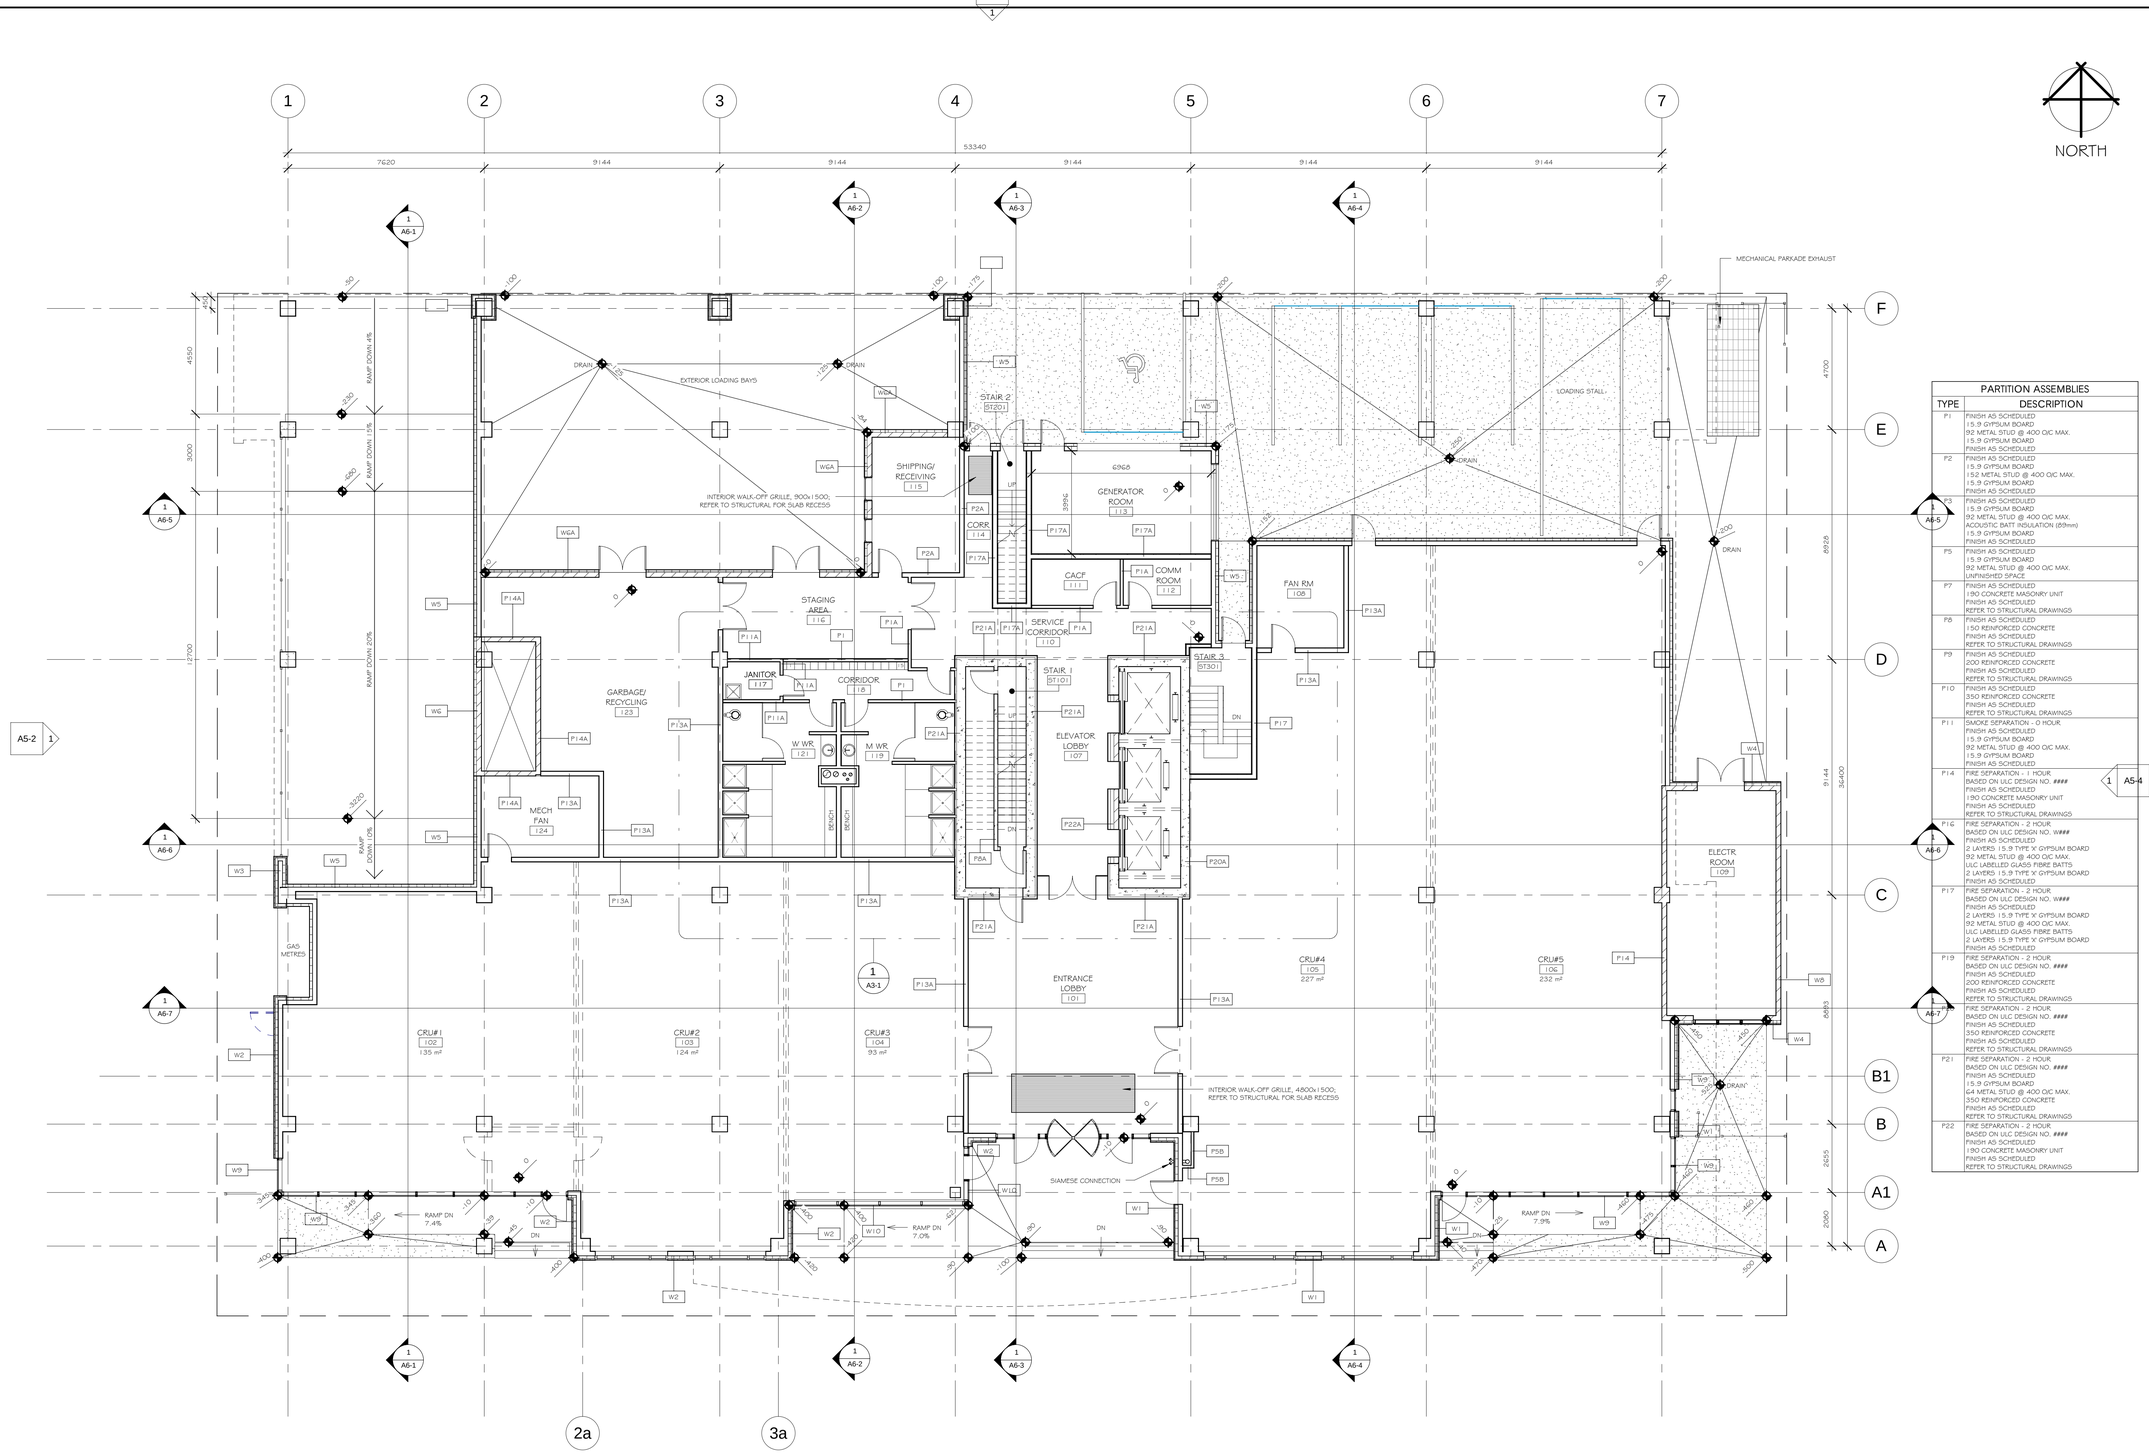

1 MAIN FLOOR PLAN
1 : 100

PARTITION ASSEMBLIES	
TYPE	DESCRIPTION
P1	FINISH AS SCHEDULED 15.9 GYPSUM BOARD 92 METAL STUD @ 400 O/C MAX. 15.9 GYPSUM BOARD FINISH AS SCHEDULED
P2	FINISH AS SCHEDULED 15.9 GYPSUM BOARD 152 METAL STUD @ 400 O/C MAX. 15.9 GYPSUM BOARD FINISH AS SCHEDULED
P3	FINISH AS SCHEDULED 15.9 GYPSUM BOARD 92 METAL STUD @ 400 O/C MAX. ACOUSTIC BATT INSULATION (89mm) 15.9 GYPSUM BOARD FINISH AS SCHEDULED
P5	FINISH AS SCHEDULED 15.9 GYPSUM BOARD 92 METAL STUD @ 400 O/C MAX. UNFINISHED SPACE
P7	FINISH AS SCHEDULED 190 CONCRETE MASONRY UNIT FINISH AS SCHEDULED REFER TO STRUCTURAL DRAWINGS
P8	FINISH AS SCHEDULED 150 REINFORCED CONCRETE FINISH AS SCHEDULED REFER TO STRUCTURAL DRAWINGS
P9	FINISH AS SCHEDULED 200 REINFORCED CONCRETE FINISH AS SCHEDULED REFER TO STRUCTURAL DRAWINGS
P10	FINISH AS SCHEDULED 350 REINFORCED CONCRETE FINISH AS SCHEDULED REFER TO STRUCTURAL DRAWINGS
P11	SMOKE SEPARATION - 0 HOUR FINISH AS SCHEDULED 15.9 GYPSUM BOARD 92 METAL STUD @ 400 O/C MAX. 15.9 GYPSUM BOARD FINISH AS SCHEDULED
P14	FIRE SEPARATION - 1 HOUR BASED ON ULC DESIGN NO. #### FINISH AS SCHEDULED 190 CONCRETE MASONRY UNIT FINISH AS SCHEDULED REFER TO STRUCTURAL DRAWINGS
P16	FIRE SEPARATION - 2 HOUR BASED ON ULC DESIGN NO. W### FINISH AS SCHEDULED 2 LAYERS 15.9 TYPE 'X' GYPSUM BOARD 92 METAL STUD @ 400 O/C MAX. ULC LABELLED GLASS FIBRE BATTS 2 LAYERS 15.9 TYPE 'X' GYPSUM BOARD FINISH AS SCHEDULED
P17	FIRE SEPARATION - 2 HOUR BASED ON ULC DESIGN NO. W### FINISH AS SCHEDULED 2 LAYERS 15.9 TYPE 'X' GYPSUM BOARD 92 METAL STUD @ 400 O/C MAX. ULC LABELLED GLASS FIBRE BATTS 2 LAYERS 15.9 TYPE 'X' GYPSUM BOARD FINISH AS SCHEDULED
P19	FIRE SEPARATION - 2 HOUR BASED ON ULC DESIGN NO. #### FINISH AS SCHEDULED 200 REINFORCED CONCRETE FINISH AS SCHEDULED REFER TO STRUCTURAL DRAWINGS
P21	FIRE SEPARATION - 2 HOUR BASED ON ULC DESIGN NO. #### FINISH AS SCHEDULED 15.9 GYPSUM BOARD 64 METAL STUD @ 400 O/C MAX. 350 REINFORCED CONCRETE FINISH AS SCHEDULED REFER TO STRUCTURAL DRAWINGS
P22	FIRE SEPARATION - 2 HOUR BASED ON ULC DESIGN NO. #### FINISH AS SCHEDULED 190 CONCRETE MASONRY UNIT FINISH AS SCHEDULED REFER TO STRUCTURAL DRAWINGS

SAHURI + partners architecture inc
1969 - 11th Street SE Calgary, Alberta T2G 3G2 Tel: 403.229.8557 Fax: 403.229.4699
The Lane, 10514 - 105th Avenue Edmonton, Alberta T1J 0N4 Tel: 780.428.9302 Fax: 780.424.8368
200, 524 - 2nd Street SE Medicine Hat, Alberta T1A 0C6 Tel: 403.526.7288 Fax: 403.526.5234
www.sahuri.com info@sahuri.com

PRISM DEVELOPMENTS

PRELIMINARY
NOT FOR
CONSTRUCTION

This drawing is the property of the Architect and unauthorized reproduction is prohibited under the Copyright Act.
Electronic files when provided are instruments of service and the sole property of Sahuri + Partners Architecture Inc. No alteration or reproduction shall be made without written authorization from Sahuri + Partners Architecture Inc.
The Contractor shall check and verify all dimensions and report any discrepancies to the Architect prior to construction; do not scale this drawing.
This drawing shall not be used for construction unless properly signed and sealed by the Architect.
All dimensions are in millimeters unless noted otherwise.

Revision Schedule		
#	Date	Description

Issued

Project Title
PRISM PLACE

214 – 11th AVENUE SW
CALGARY, ALBERTA

Drawing Title
MAIN FLOOR PLAN

Drawing info		Project Number
Drawn	Author	08062
Date		
Scale	1 : 100	
Checked	Checker	

Drawing Number
A2 – 4

12/02/2009 8:37:07 AM

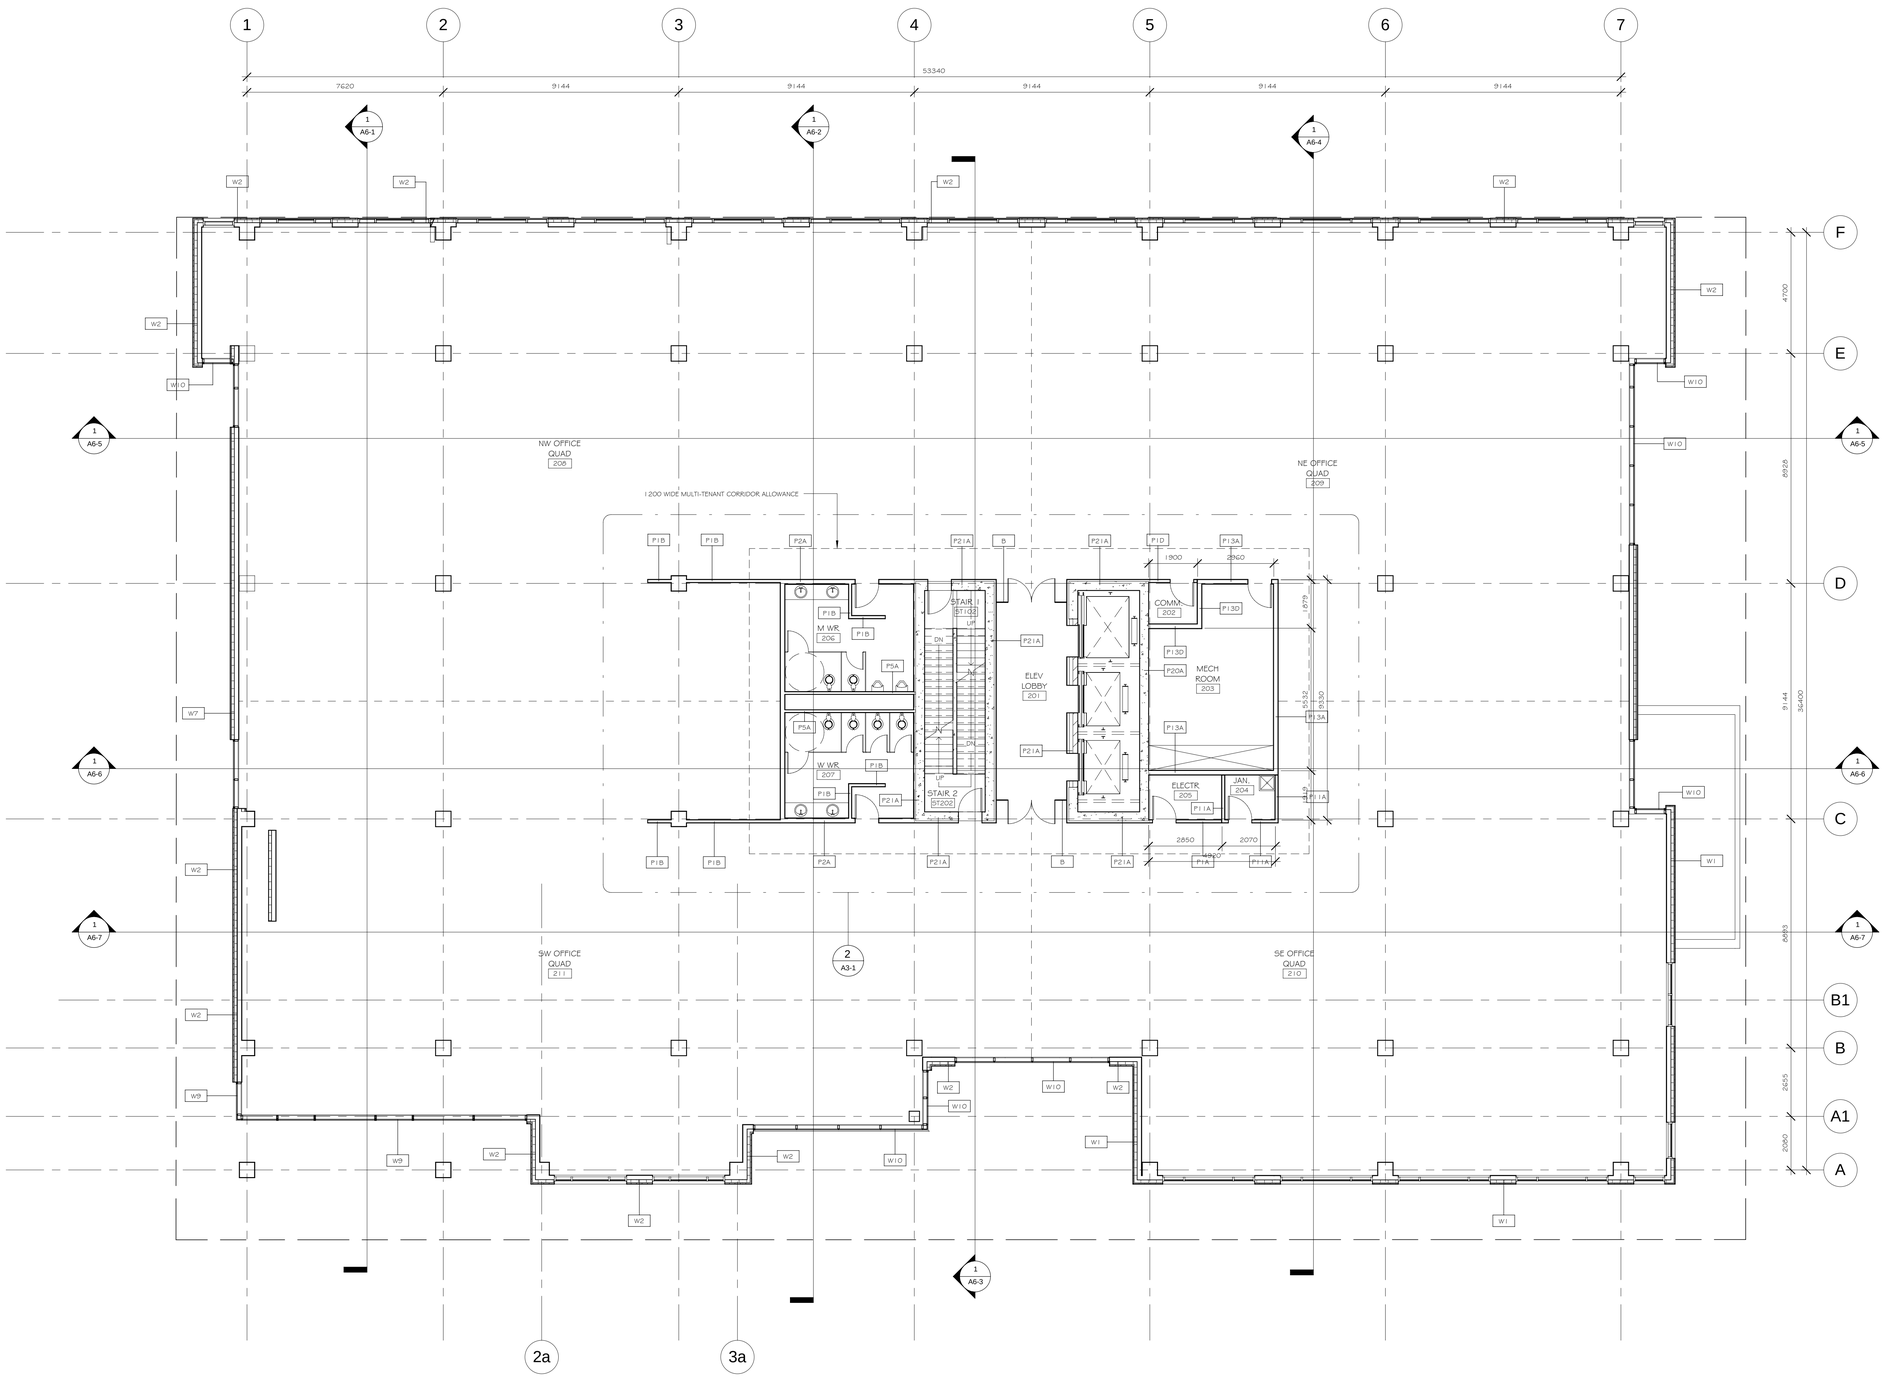

1 SECOND FLOOR PLAN

1 : 100

12/02/2009 8:37:10 AM

SAHURI + partners architecture inc

1969 - 10th Street SE Calgary, Alberta T2G 3G2
The Lane, 10514 - 105th Avenue Edmonton, Alberta T1J 0N4
200, 524 - 2nd Street SE Medicine Hat, Alberta T1A 0C6
www.sahuri.com

Tel: 403.229.8927 Fax: 403.229.8999
Tel: 780.428.9302 Fax: 780.424.8368
Tel: 403.526.7288 Fax: 403.526.5234
info@sahuri.com

PRISM DEVELOPMENTS

PRELIMINARY
NOT FOR
CONSTRUCTION

- This drawing is the property of the Architect and unauthorized reproduction is prohibited under the Copyright Act.
- Electronic files when provided are instruments of service and the sole property of Sahuri - Partners Architecture Inc. No alteration or reproduction shall be made without written authorization from Sahuri + Partners Architecture Inc.
- The Contractor shall check and verify all dimensions and report any discrepancies to the Architect prior to construction; do not scale this drawing.
- This drawing shall not be used for construction unless properly signed and sealed by the Architect.
- All dimensions are in millimeters unless noted otherwise.

Revision Schedule

#	Date	Description

Issued

Project Title
PRISM PLACE

214 - 11th AVENUE SW
CALGARY, ALBERTA

Drawing Title
SECOND FLOOR PLAN

Drawing info
Drawn Author
Date
Scale 1 : 100
Checked Checker

Project Number
08062

Drawing Number
A2-5

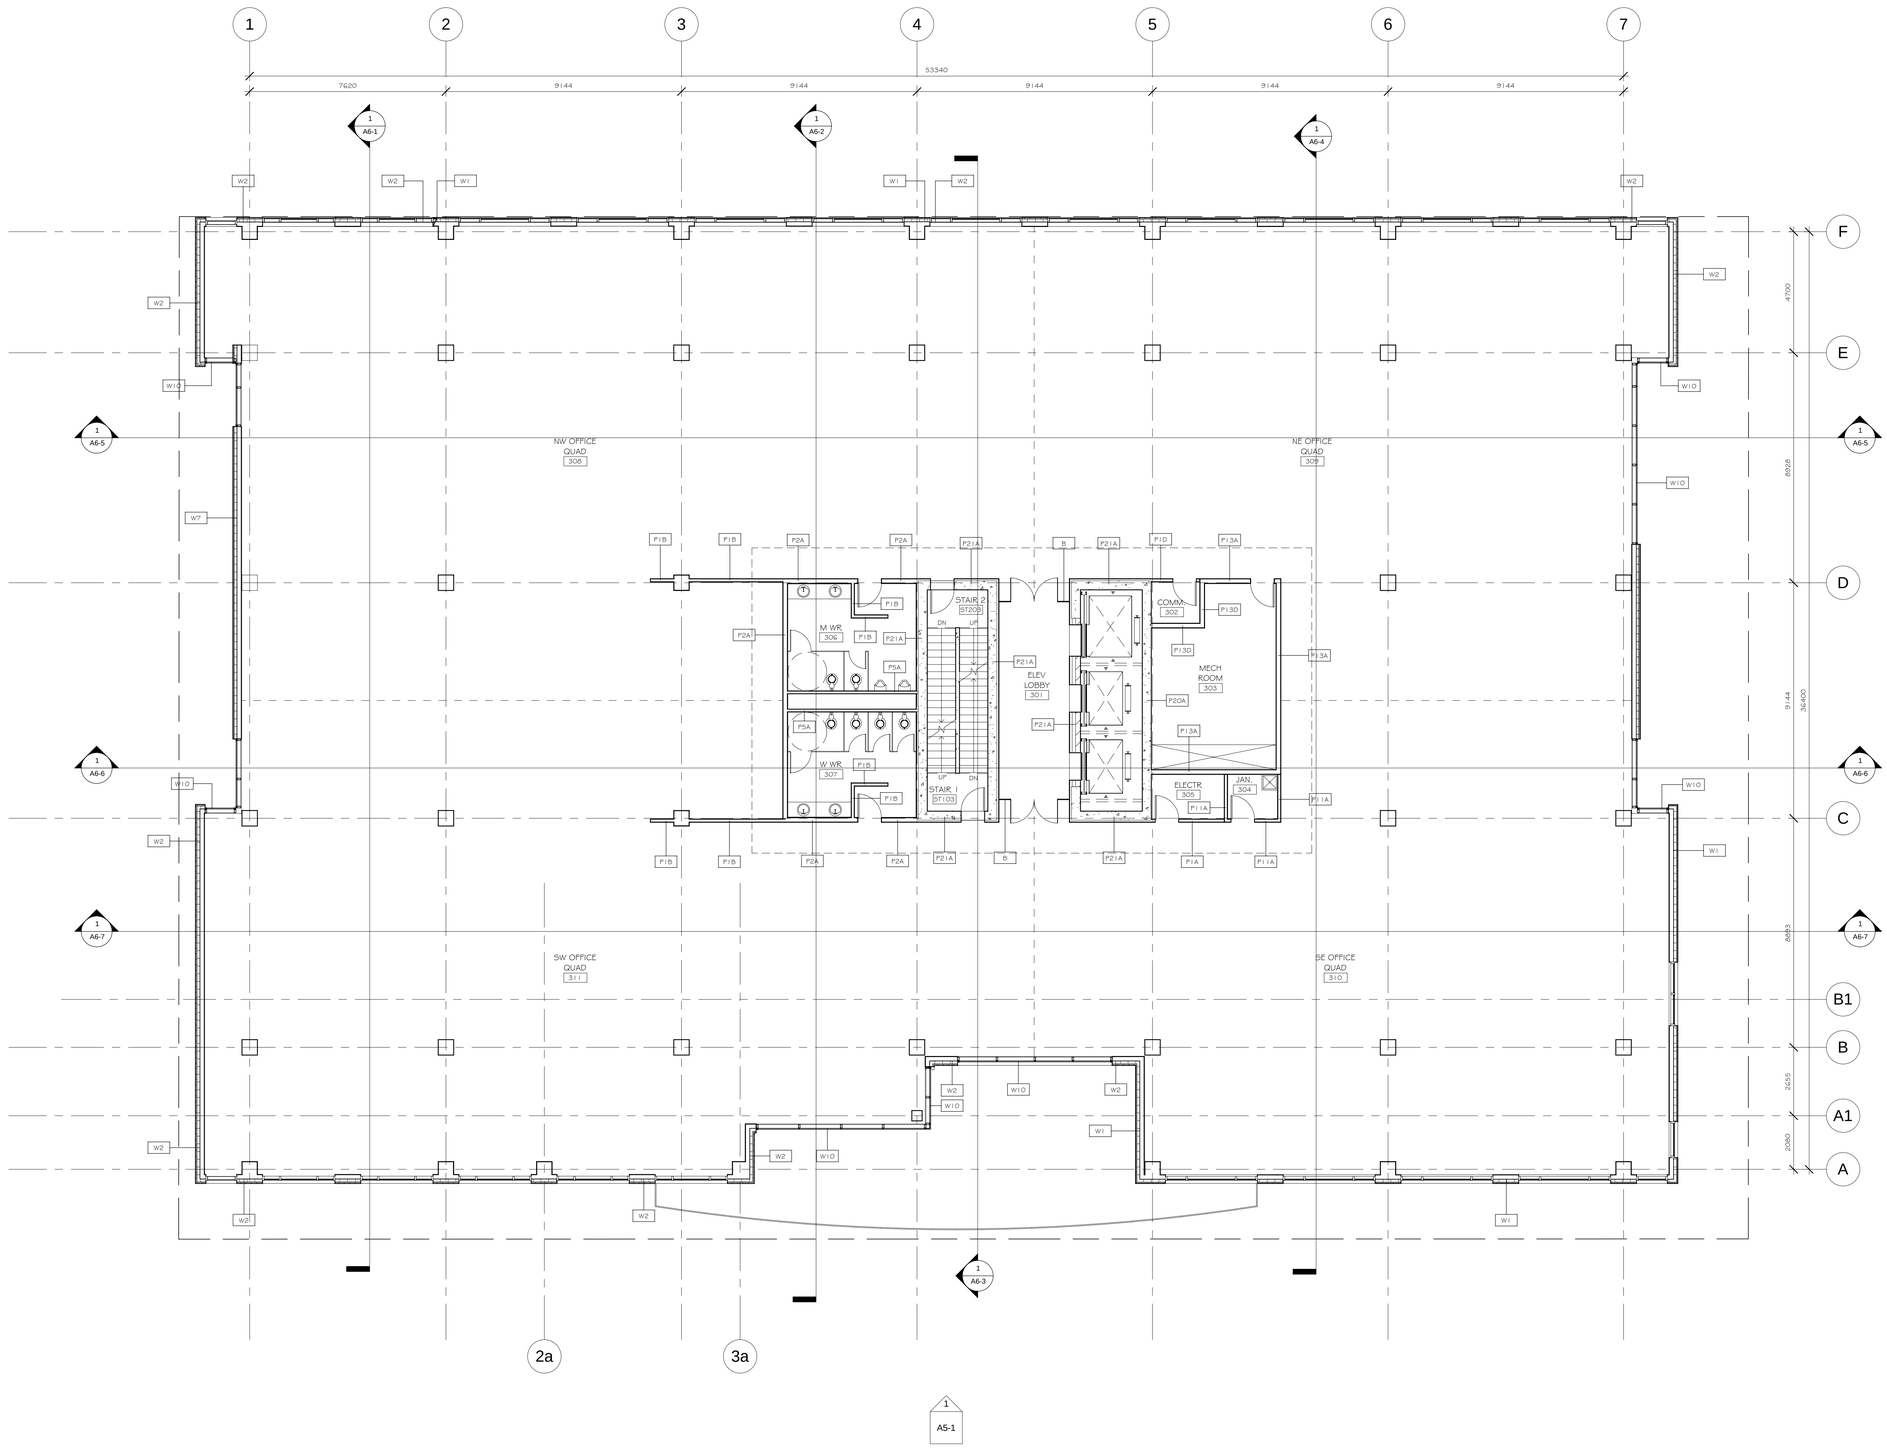

1 THIRD FLOOR PLAN

1 : 100

12/02/2009 8:37:14 AM

SAHURI + partners architecture inc
1969 - 10th Street SE Calgary, Alberta T2G 3G2
The Lane, 10514 - 105th Avenue Edmonton, Alberta T1J 0N4
200, 524 - 2nd Street SE Medicine Hat, Alberta T1A 0C6
www.sahuri.com
Tel: 403.229.8927 Fax: 403.229.4699
Tel: 780.428.9302 Fax: 780.424.8368
Tel: 403.526.7288 Fax: 403.526.5234
info@sahuri.com

PRISM DEVELOPMENTS

PRELIMINARY
NOT FOR
CONSTRUCTION

- This drawing is the property of the Architect and unauthorized reproduction is prohibited under the Copyright Act.
- Electronic files when provided are instruments of service and the sole property of Sahuri - Partners Architecture Inc. No alteration or reproduction shall be made without written authorization from Sahuri - Partners Architecture Inc.
- The Contractor shall check and verify all dimensions and report any discrepancies to the Architect prior to construction; do not scale this drawing.
- This drawing shall not be used for construction unless properly signed and sealed by the Architect.
- All dimensions are in millimeters unless noted otherwise.

Revision Schedule

#	Date	Description

Issued

Project Title
PRISM PLACE

214 - 11th AVENUE SW
CALGARY, ALBERTA

Drawing Title
THIRD FLOOR PLAN

Drawing info
Drawn Author
Date
Scale 1 : 100
Checked Checker

Project Number
08062

Drawing Number
A2-6

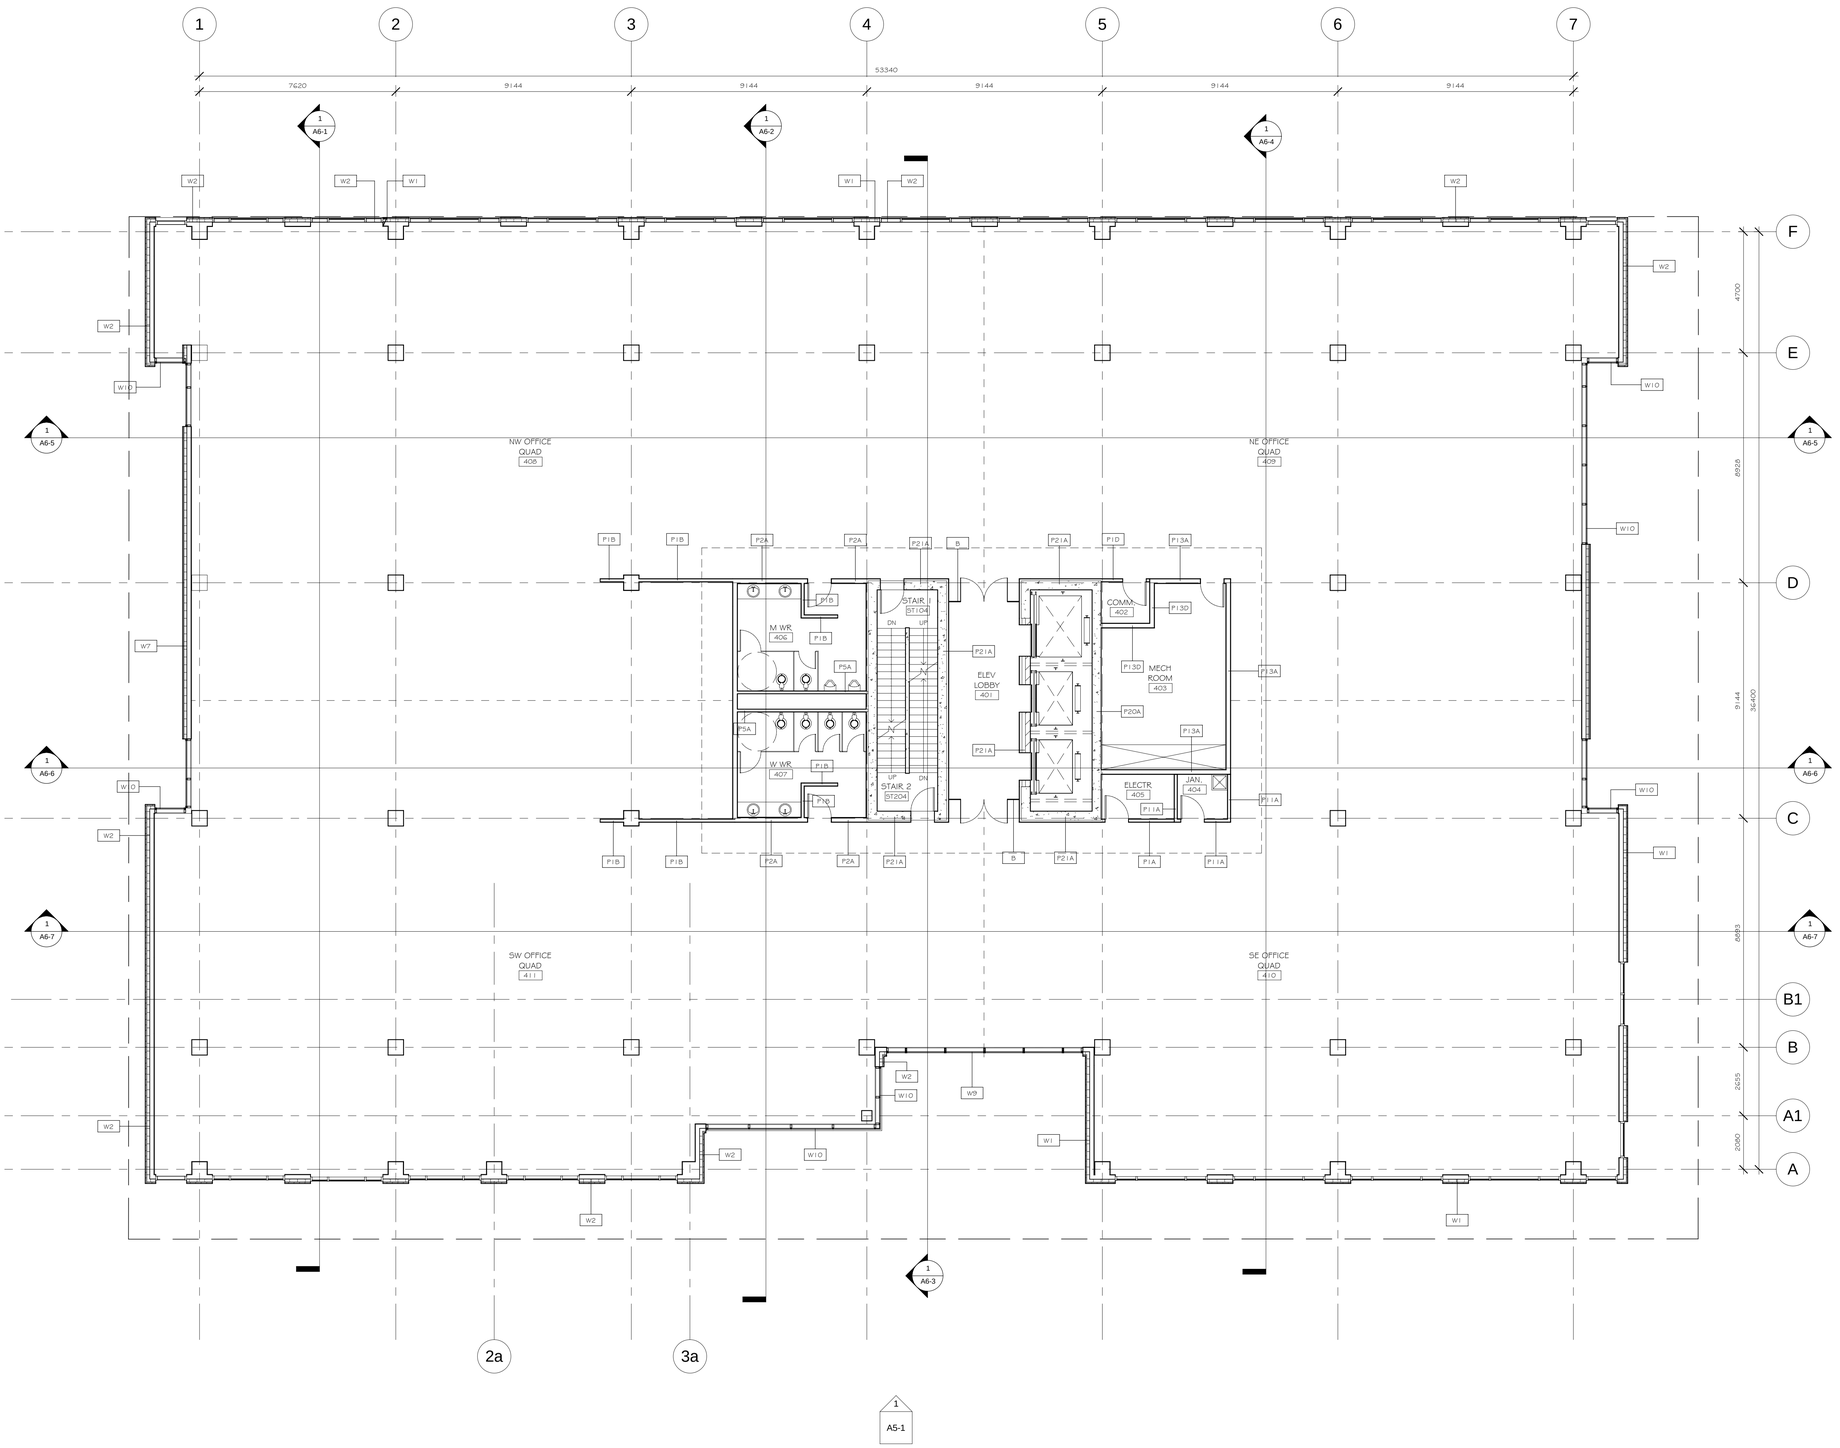

1 FOURTH FLOOR PLAN

1 : 100

12/02/2009 8:37:17 AM

SAHURI + partners architecture inc
1969 - 11th Street SE Calgary, Alberta T2G 3G2 Tel: 403.229.8927 Fax: 403.229.8999
The Lane, 10514 - 105th Avenue Edmonton, Alberta T1J 0N4 Tel: 780.428.9302 Fax: 780.424.8368
200, 524 - 2nd Street SE Medicine Hat, Alberta T1A 0C6 Tel: 403.526.7288 Fax: 403.526.5234
www.sahuri.com info@sahuri.com

PRISM DEVELOPMENTS

PRELIMINARY
NOT FOR
CONSTRUCTION

© This drawing is the property of the Architect and unauthorized reproduction is prohibited under the Copyright Act.
© Electronic files when provided are instruments of service and the sole property of Sahuri - Partners Architecture Inc. No alteration or reproduction shall be made without written authorization from Sahuri - Partners Architecture Inc.
The Contractor shall check and verify all dimensions and report any discrepancies to the Architect prior to construction; do not scale this drawing.
© This drawing shall not be used for construction unless properly signed and sealed by the Architect.
© All dimensions are in millimeters unless noted otherwise.

Revision Schedule

#	Date	Description

Issued

Project Title
PRISM PLACE

214 - 11th AVENUE SW
CALGARY, ALBERTA

Drawing Title
FOURTH FLOOR PLAN

Drawing info
Drawn Author
Date
Scale 1 : 100
Checked Checker

Project Number
08062

Drawing Number
A2-7

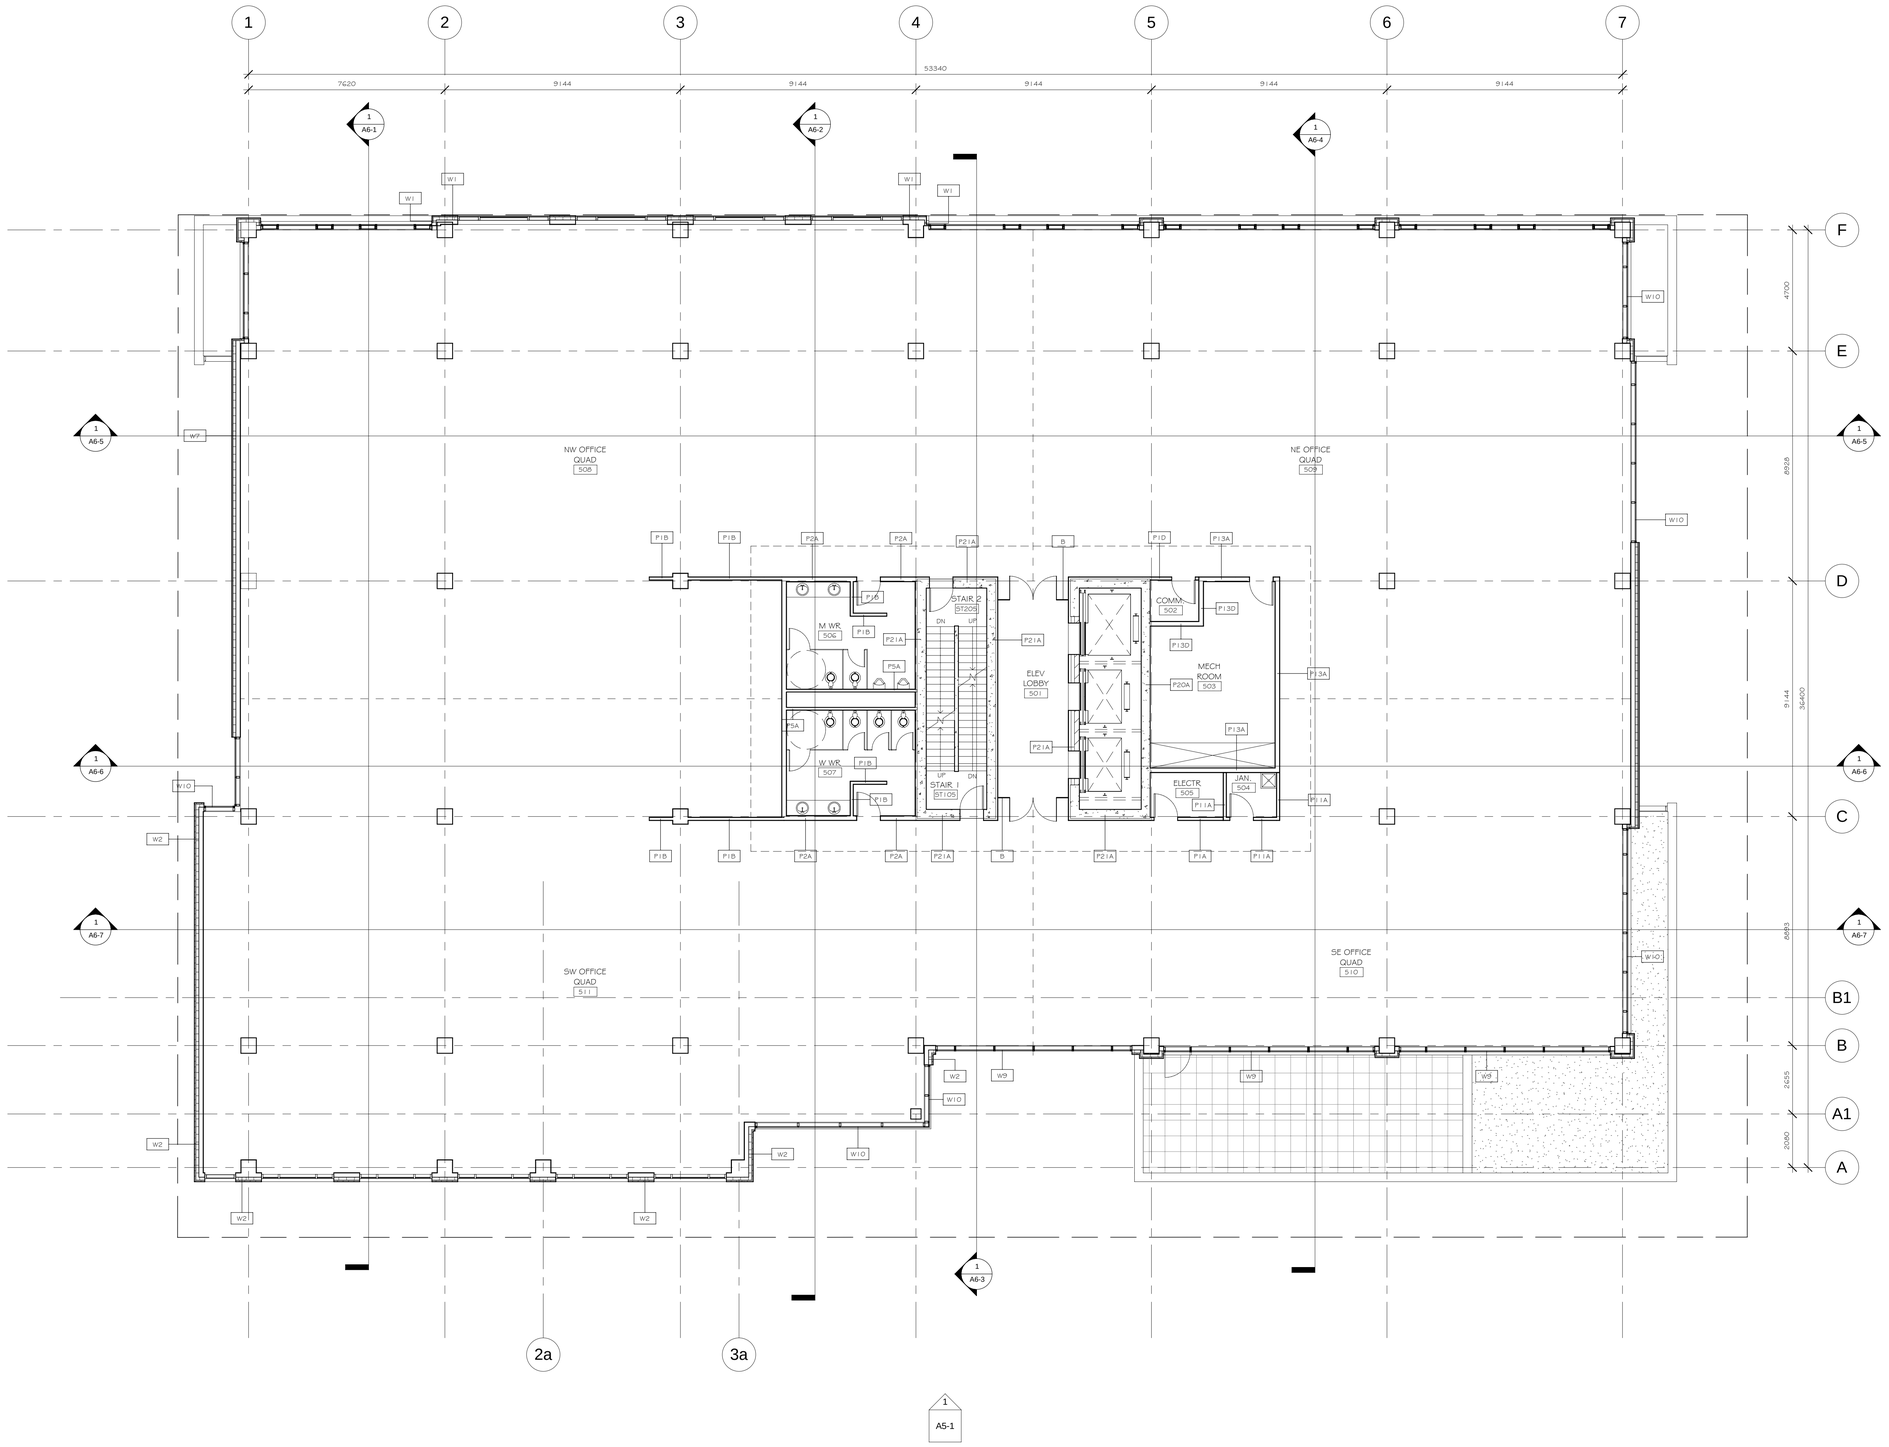

1 FIFTH FLOOR PLAN

1 : 100

SAHURI + partners architecture inc
1969 - 10th Street SE Calgary, Alberta T2G 3G2 Tel: 403.229.8927 Fax: 403.229.8999
The Lane, 10514 - 105th Avenue Edmonton, Alberta T1J 0N4 Tel: 780.428.9302 Fax: 780.424.8368
200, 524 - 2nd Street SE Medicine Hat, Alberta T1A 0C6 Tel: 403.526.7288 Fax: 403.526.5234
www.sahuri.com info@sahuri.com

PRISM DEVELOPMENTS

PRELIMINARY
NOT FOR
CONSTRUCTION

- This drawing is the property of the Architect and unauthorized reproduction is prohibited under the Copyright Act.
- Electronic files when provided are instruments of service and the sole property of Sahuri - Partners Architecture Inc. No alteration or reproduction shall be made without written authorization from Sahuri - Partners Architecture Inc.
- The Contractor shall check and verify all dimensions and report any discrepancies to the Architect prior to construction; do not scale this drawing.
- This drawing shall not be used for construction unless properly signed and sealed by the Architect.
- All dimensions are in millimeters unless noted otherwise.

Revision Schedule

#	Date	Description

Issued

Project Title
PRISM PLACE

214 - 11th AVENUE SW
CALGARY, ALBERTA

Drawing Title
FIFTH FLOOR PLAN

Drawing info
Drawn Author
Date
Scale 1 : 100
Checked Checker

Project Number
08062

Drawing Number
A2-8

12/02/2009 8:37:22 AM

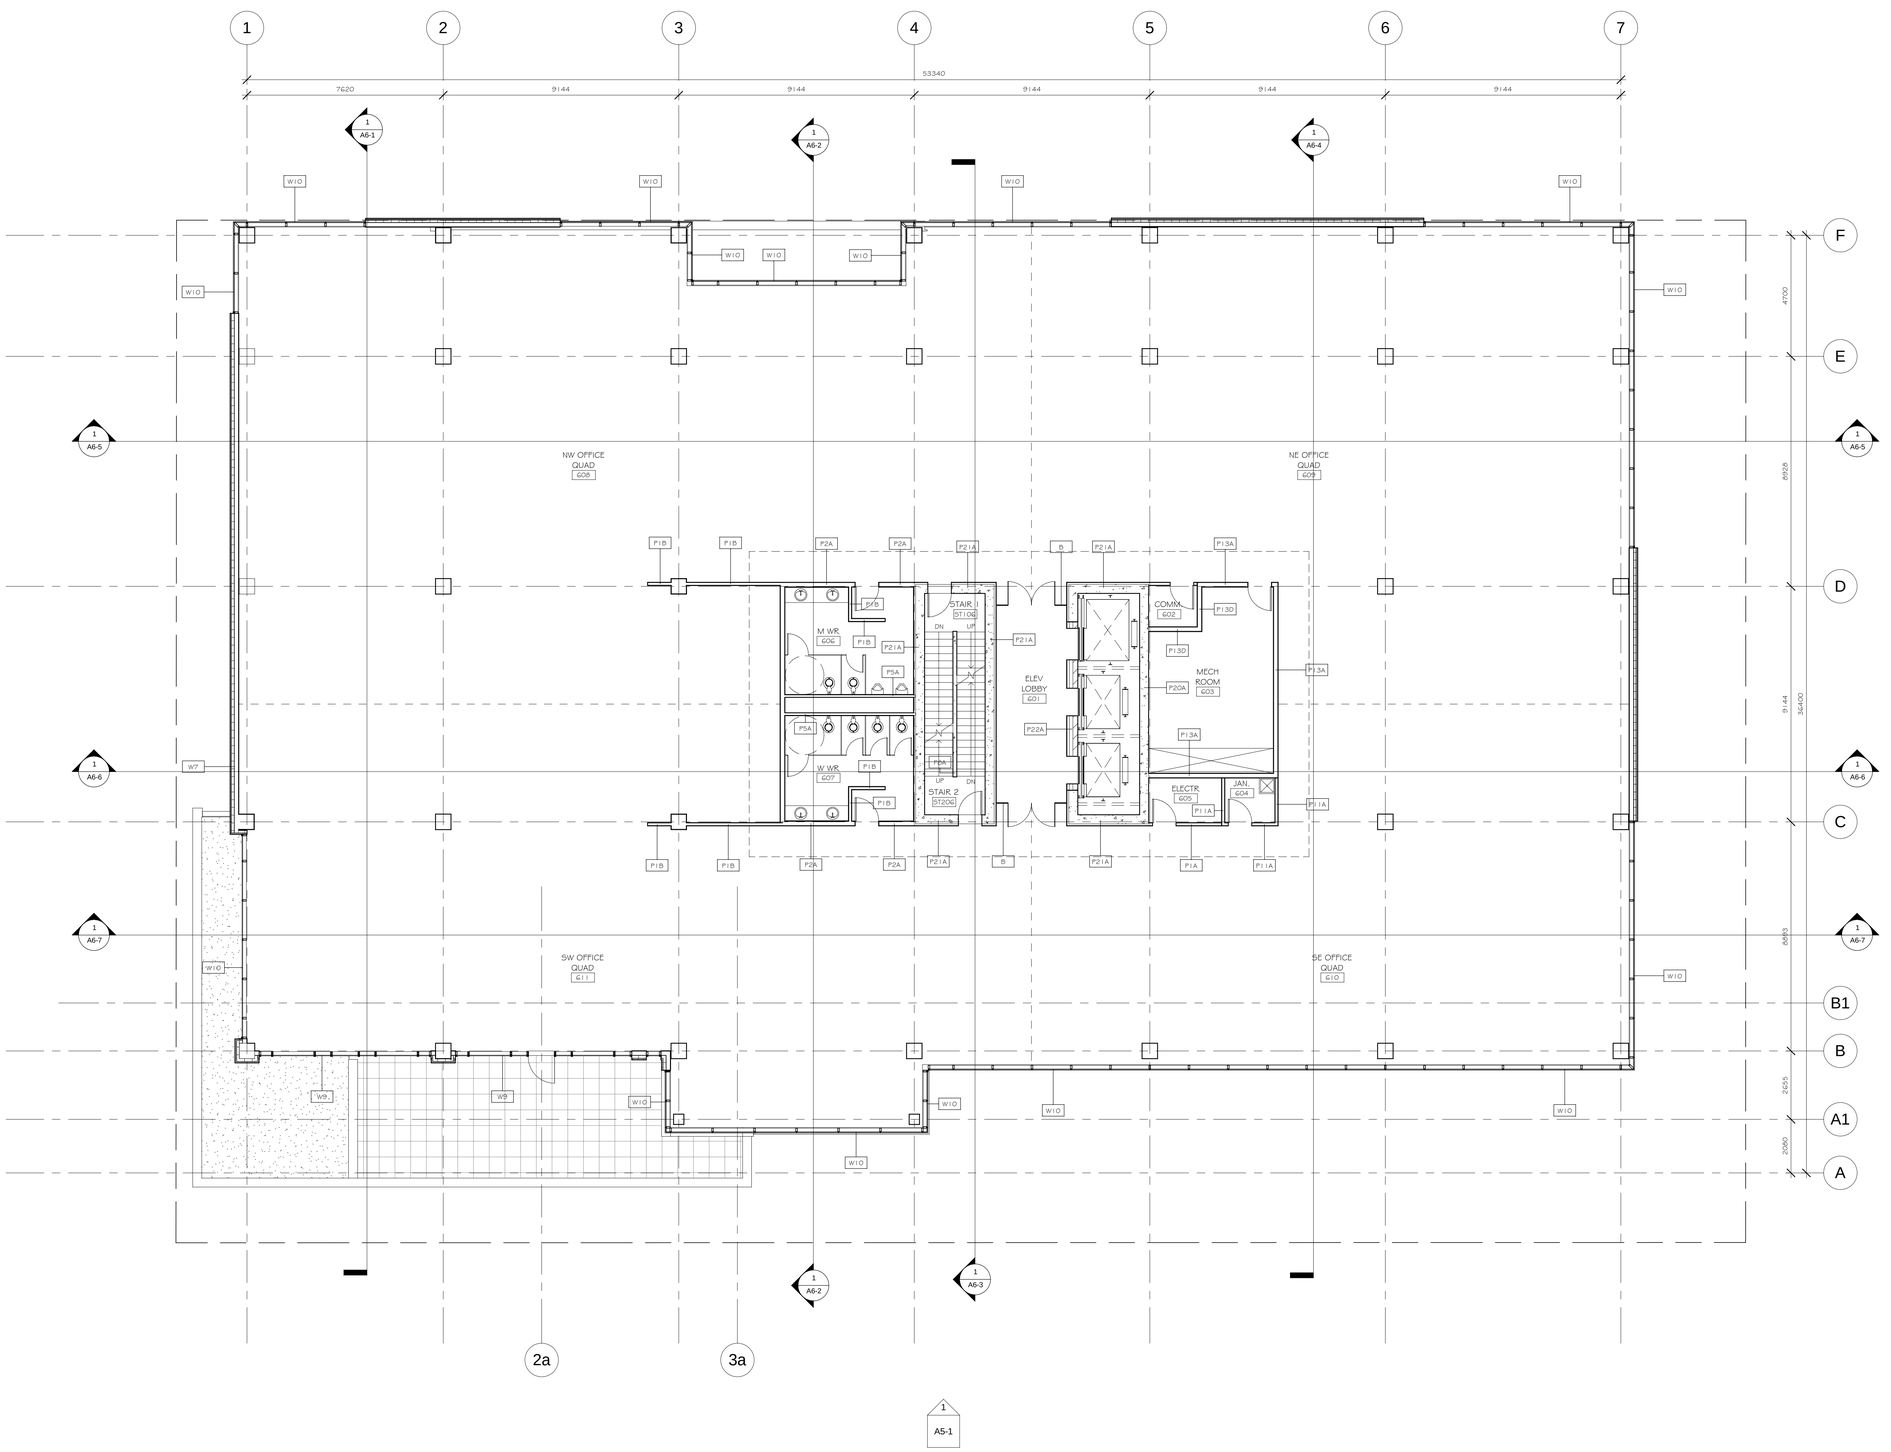

1 SIXTH FLOOR PLAN

1 : 100

12/02/2009 8:37:26 AM

SAHURI + partners architecture inc

1969 - 10th Street SE Calgary, Alberta T2G 3G2
Tel: 403.229.8927 Fax: 403.229.4699
The Lane, 10514 - 105th Avenue Edmonton, Alberta T1J 0N4
Tel: 780.428.9302 Fax: 780.424.8368
200, 524 - 2nd Street SE Medicine Hat, Alberta T1A 0C6
Tel: 403.526.7288 Fax: 403.526.5234
www.sahuri.com
info@sahuri.com

PRISM DEVELOPMENTS

PRELIMINARY
NOT FOR
CONSTRUCTION

- This drawing is the property of the Architect and unauthorized reproduction is prohibited under the Copyright Act.
- Electronic files when provided are instruments of service and the sole property of Sahuri + Partners Architecture Inc. No alteration or reproduction shall be made without written authorization from Sahuri + Partners Architecture Inc.
- The Contractor shall check and verify all dimensions and report any discrepancies to the Architect prior to construction; do not scale this drawing.
- This drawing shall not be used for construction unless properly signed and sealed by the Architect.
- All dimensions are in millimeters unless noted otherwise.

Revision Schedule

#	Date	Description

Issued

Project Title
PRISM PLACE

214 - 11th AVENUE SW
CALGARY, ALBERTA

Drawing Title
SIXTH FLOOR PLAN

Drawing info
Drawn Author
Date
Scale 1 : 100
Checked Checker

Project Number
08062

Drawing Number
A2-9

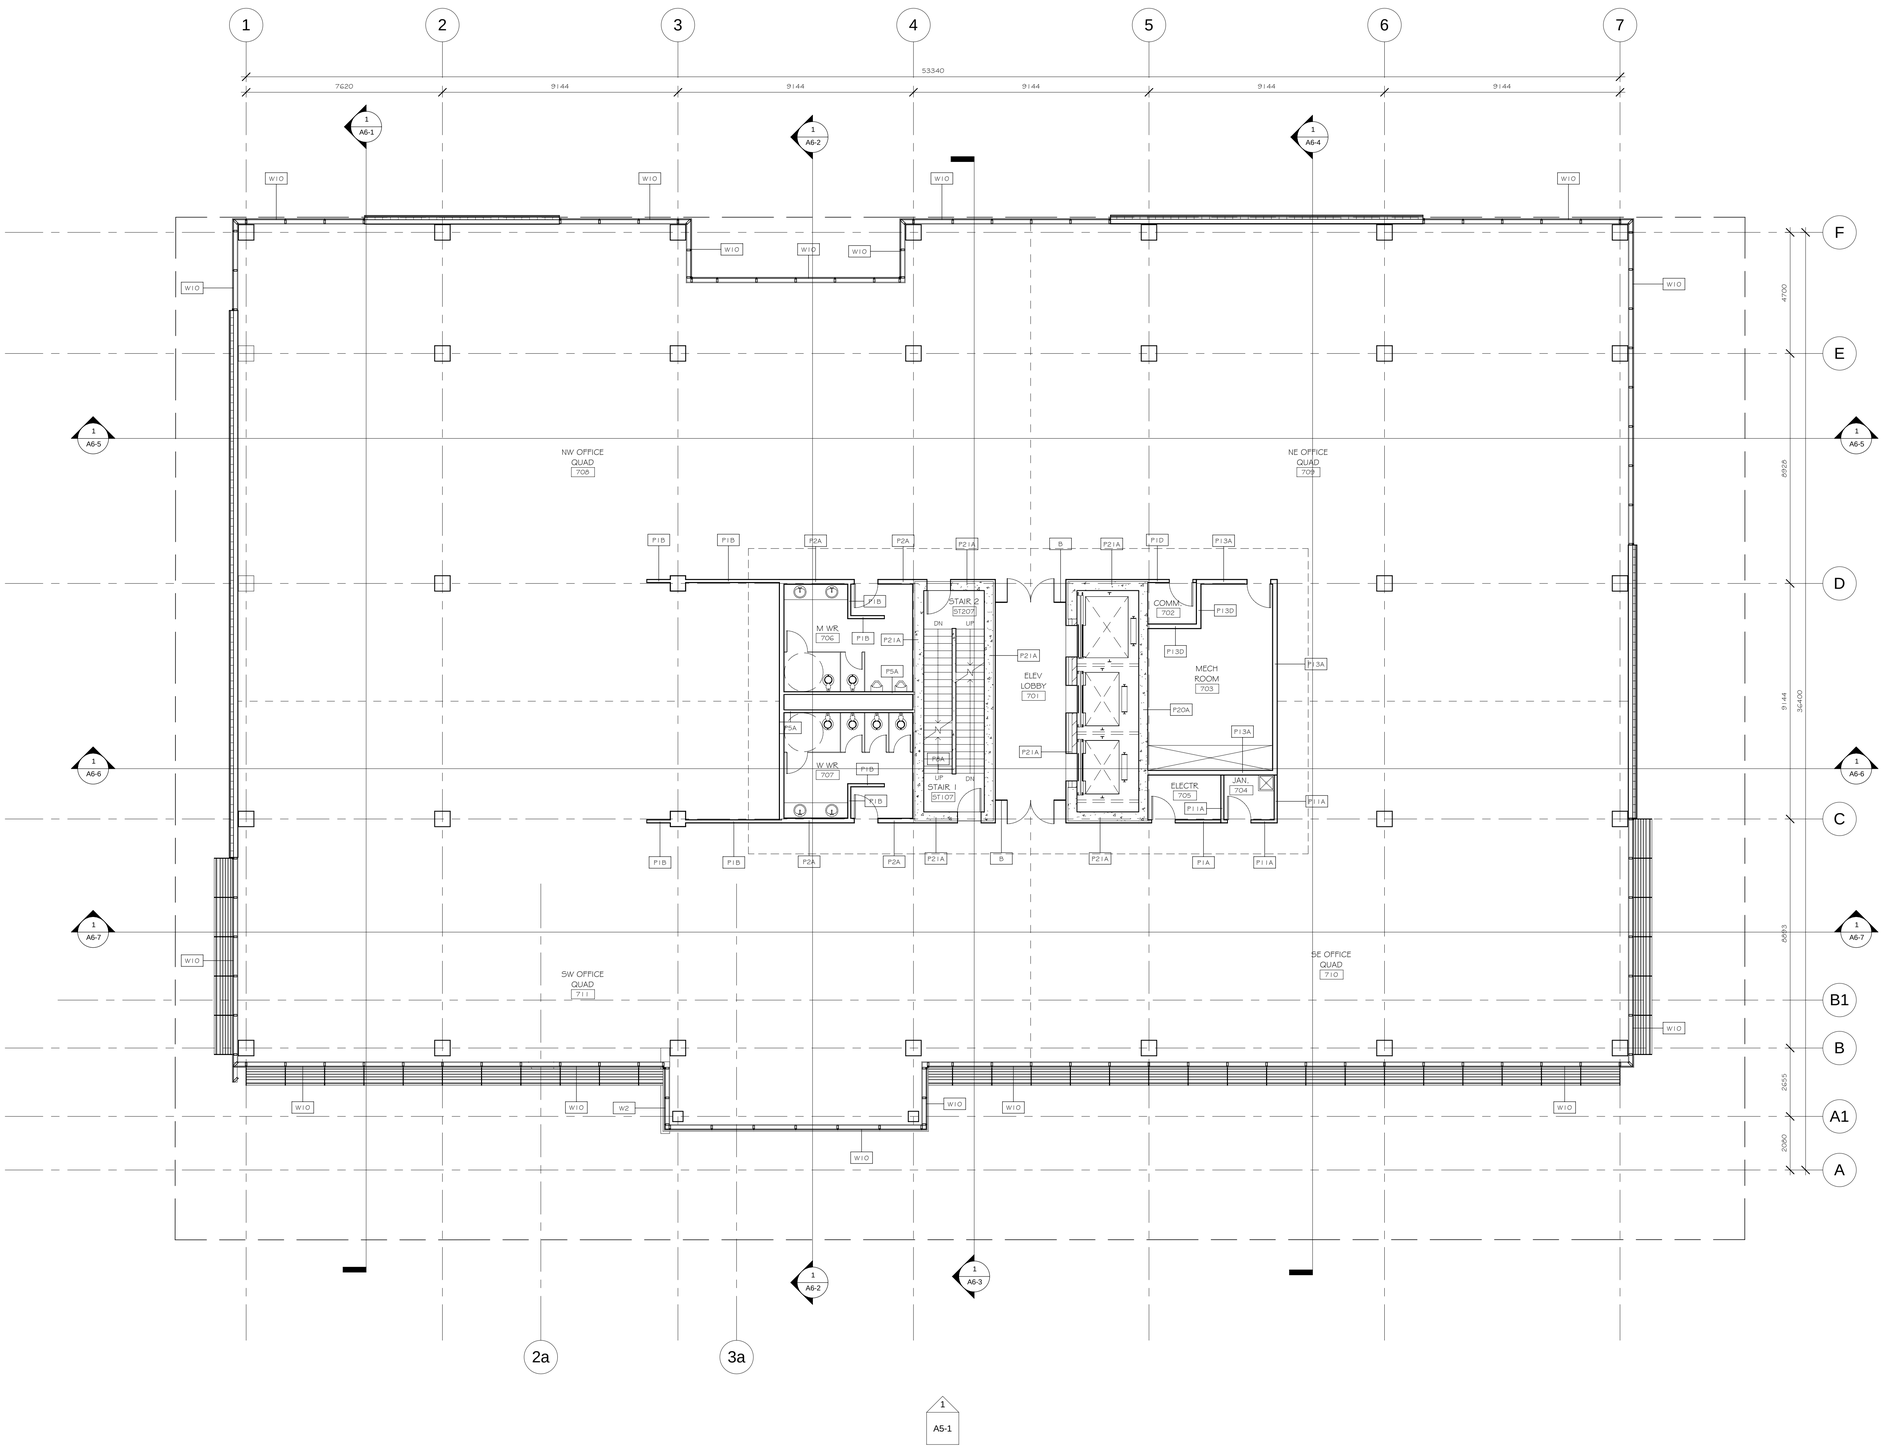

1 SEVENTH FLOOR PLAN

1 : 100

SAHURI + partners architecture inc
1969 - 11th Street SE Calgary, Alberta T2G 3G2 Tel: 403.229.8557 Fax: 403.229.4699
The Lane, 10514 - 105th Avenue Edmonton, Alberta T1J 0N4 Tel: 780.428.9302 Fax: 780.424.8368
200, 524 - 2nd Street SE Medicine Hat, Alberta T1A 0C6 Tel: 403.526.7288 Fax: 403.526.5234
www.sahuri.com info@sahuri.com

PRISM DEVELOPMENTS

PRELIMINARY
NOT FOR
CONSTRUCTION

- This drawing is the property of the Architect and unauthorized reproduction is prohibited under the Copyright Act.
- Electronic files when provided are instruments of service and the sole property of Sahuri - Partners Architecture Inc. No alteration or reproduction shall be made without written authorization from Sahuri - Partners Architecture Inc.
- The Contractor shall check and verify all dimensions and report any discrepancies to the Architect prior to construction; do not scale this drawing.
- This drawing shall not be used for construction unless properly signed and sealed by the Architect.
- All dimensions are in millimeters unless noted otherwise.

Revision Schedule

#	Date	Description

Issued

Project Title
PRISM PLACE

214 - 11th AVENUE SW
CALGARY, ALBERTA

Drawing Title
SEVENTH FLOOR PLAN

Drawing info
Drawn Author
Date
Scale 1 : 100
Checked Checker

Project Number
08062

Drawing Number
A2-10

12/02/2009 8:37:30 AM

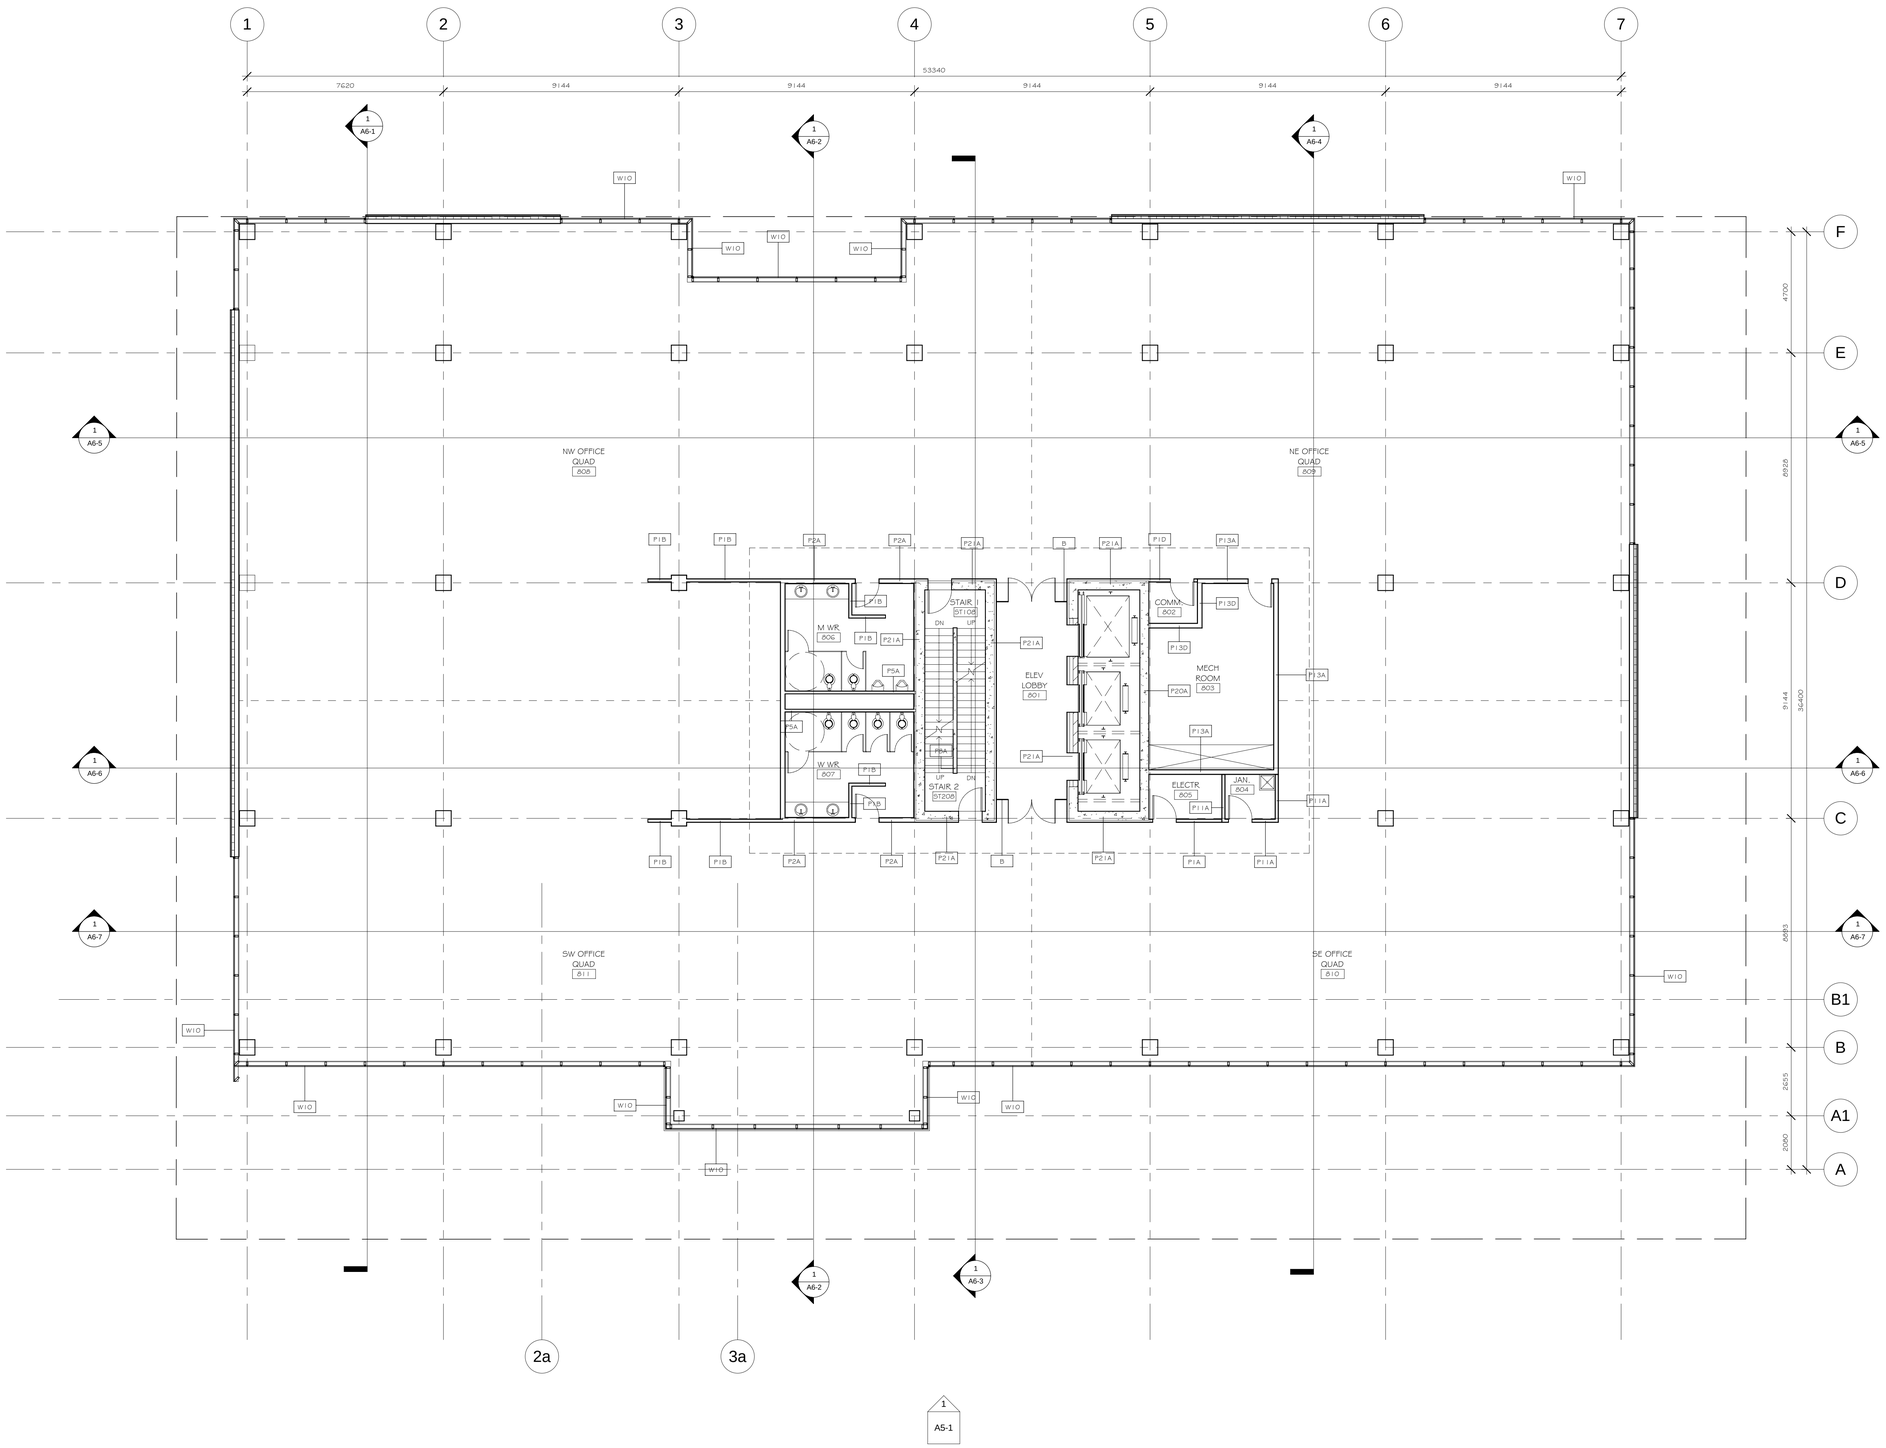

1 EIGHTH FLOOR PLAN

1 : 100

12/02/2009 8:37:34 AM

SAHURI + partners architecture inc
1969 - 11th Street SE Calgary, Alberta T2G 3G2 Tel: 403.229.8927 Fax: 403.229.8999
The Lane, 10514 - 105th Avenue Edmonton, Alberta T1J 0N4 Tel: 780.428.9302 Fax: 780.424.8368
200, 524 - 2nd Street SE Medicine Hat, Alberta T1A 0C6 Tel: 403.526.7288 Fax: 403.526.5234
www.sahuri.com info@sahuri.com

PRISM DEVELOPMENTS

PRELIMINARY
NOT FOR
CONSTRUCTION

- This drawing is the property of the Architect and unauthorized reproduction is prohibited under the Copyright Act.
- Electronic files when provided are instruments of service and the sole property of Sahuri - Partners Architecture Inc. No alteration or reproduction shall be made without written authorization from Sahuri - Partners Architecture Inc.
- The Contractor shall check and verify all dimensions and report any discrepancies to the Architect prior to construction; do not scale this drawing.
- This drawing shall not be used for construction unless properly signed and sealed by the Architect.
- All dimensions are in millimeters unless noted otherwise.

Revision Schedule

#	Date	Description

Issued

Project Title
PRISM PLACE

214 - 11th AVENUE SW
CALGARY, ALBERTA

Drawing Title
EIGHTH FLOOR PLAN

Drawing info
Drawn Author
Date
Scale 1 : 100
Checked Checker

Project Number
08062

Drawing Number
A2-11

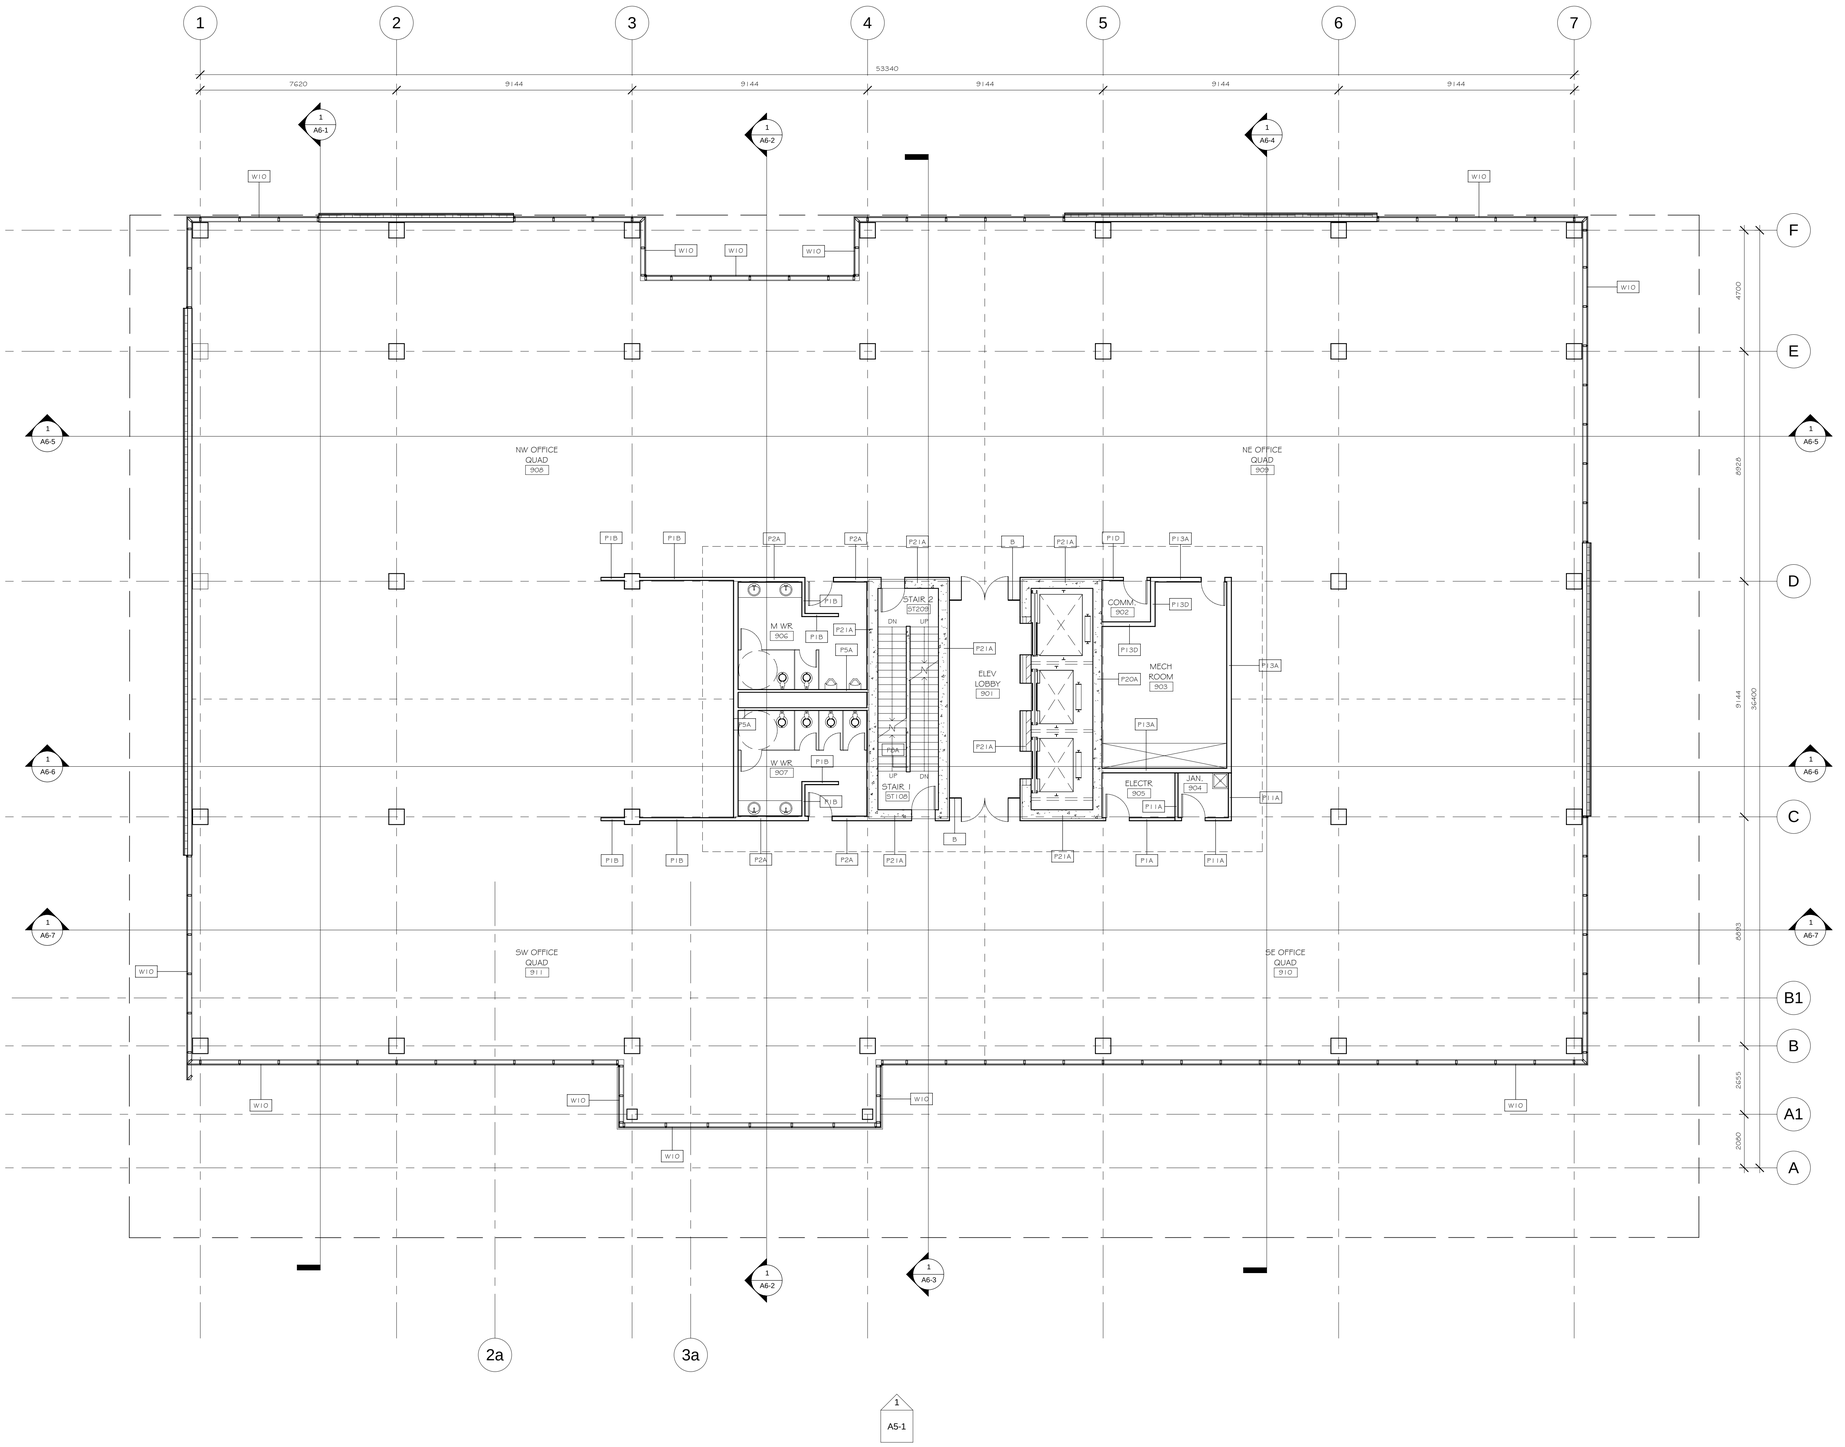

1 A-PLAN-09-0100

1 : 100

NORTH

SAHURI + partners architecture inc
1909 - 10th Street SE Calgary, Alberta T2G 3G2 Tel: 403.229.8927 Fax: 403.229.8999
The Lane, 10514 - 105th Avenue Edmonton, Alberta T1J 0N4 Tel: 780.428.9302 Fax: 780.424.8368
200, 524 - 2nd Street SE Medicine Hat, Alberta T1A 0C6 Tel: 403.526.7288 Fax: 403.526.5234
www.sahuri.com info@sahuri.com

PRISM DEVELOPMENTS

PRELIMINARY
NOT FOR
CONSTRUCTION

- This drawing is the property of the Architect and unauthorized reproduction is prohibited under the Copyright Act.
- Electronic files when provided are instruments of service and the sole property of Sahuri - Partners Architecture Inc. No alteration or reproduction shall be made without written authorization from Sahuri - Partners Architecture Inc.
- The Contractor shall check and verify all dimensions and report any discrepancies to the Architect prior to construction; do not scale this drawing.
- This drawing shall not be used for construction unless properly signed and sealed by the Architect.
- All dimensions are in millimeters unless noted otherwise.

Revision Schedule

#	Date	Description

Issued

Project Title
PRISM PLACE

214 - 11th AVENUE SW
CALGARY, ALBERTA

Drawing Title
NINTH FLOOR PLAN

Drawing info
Drawn Author
Date
Scale 1 : 100
Checked Checker

Project Number
08062

Drawing Number
A2-12

12/02/2009 8:37:37 AM

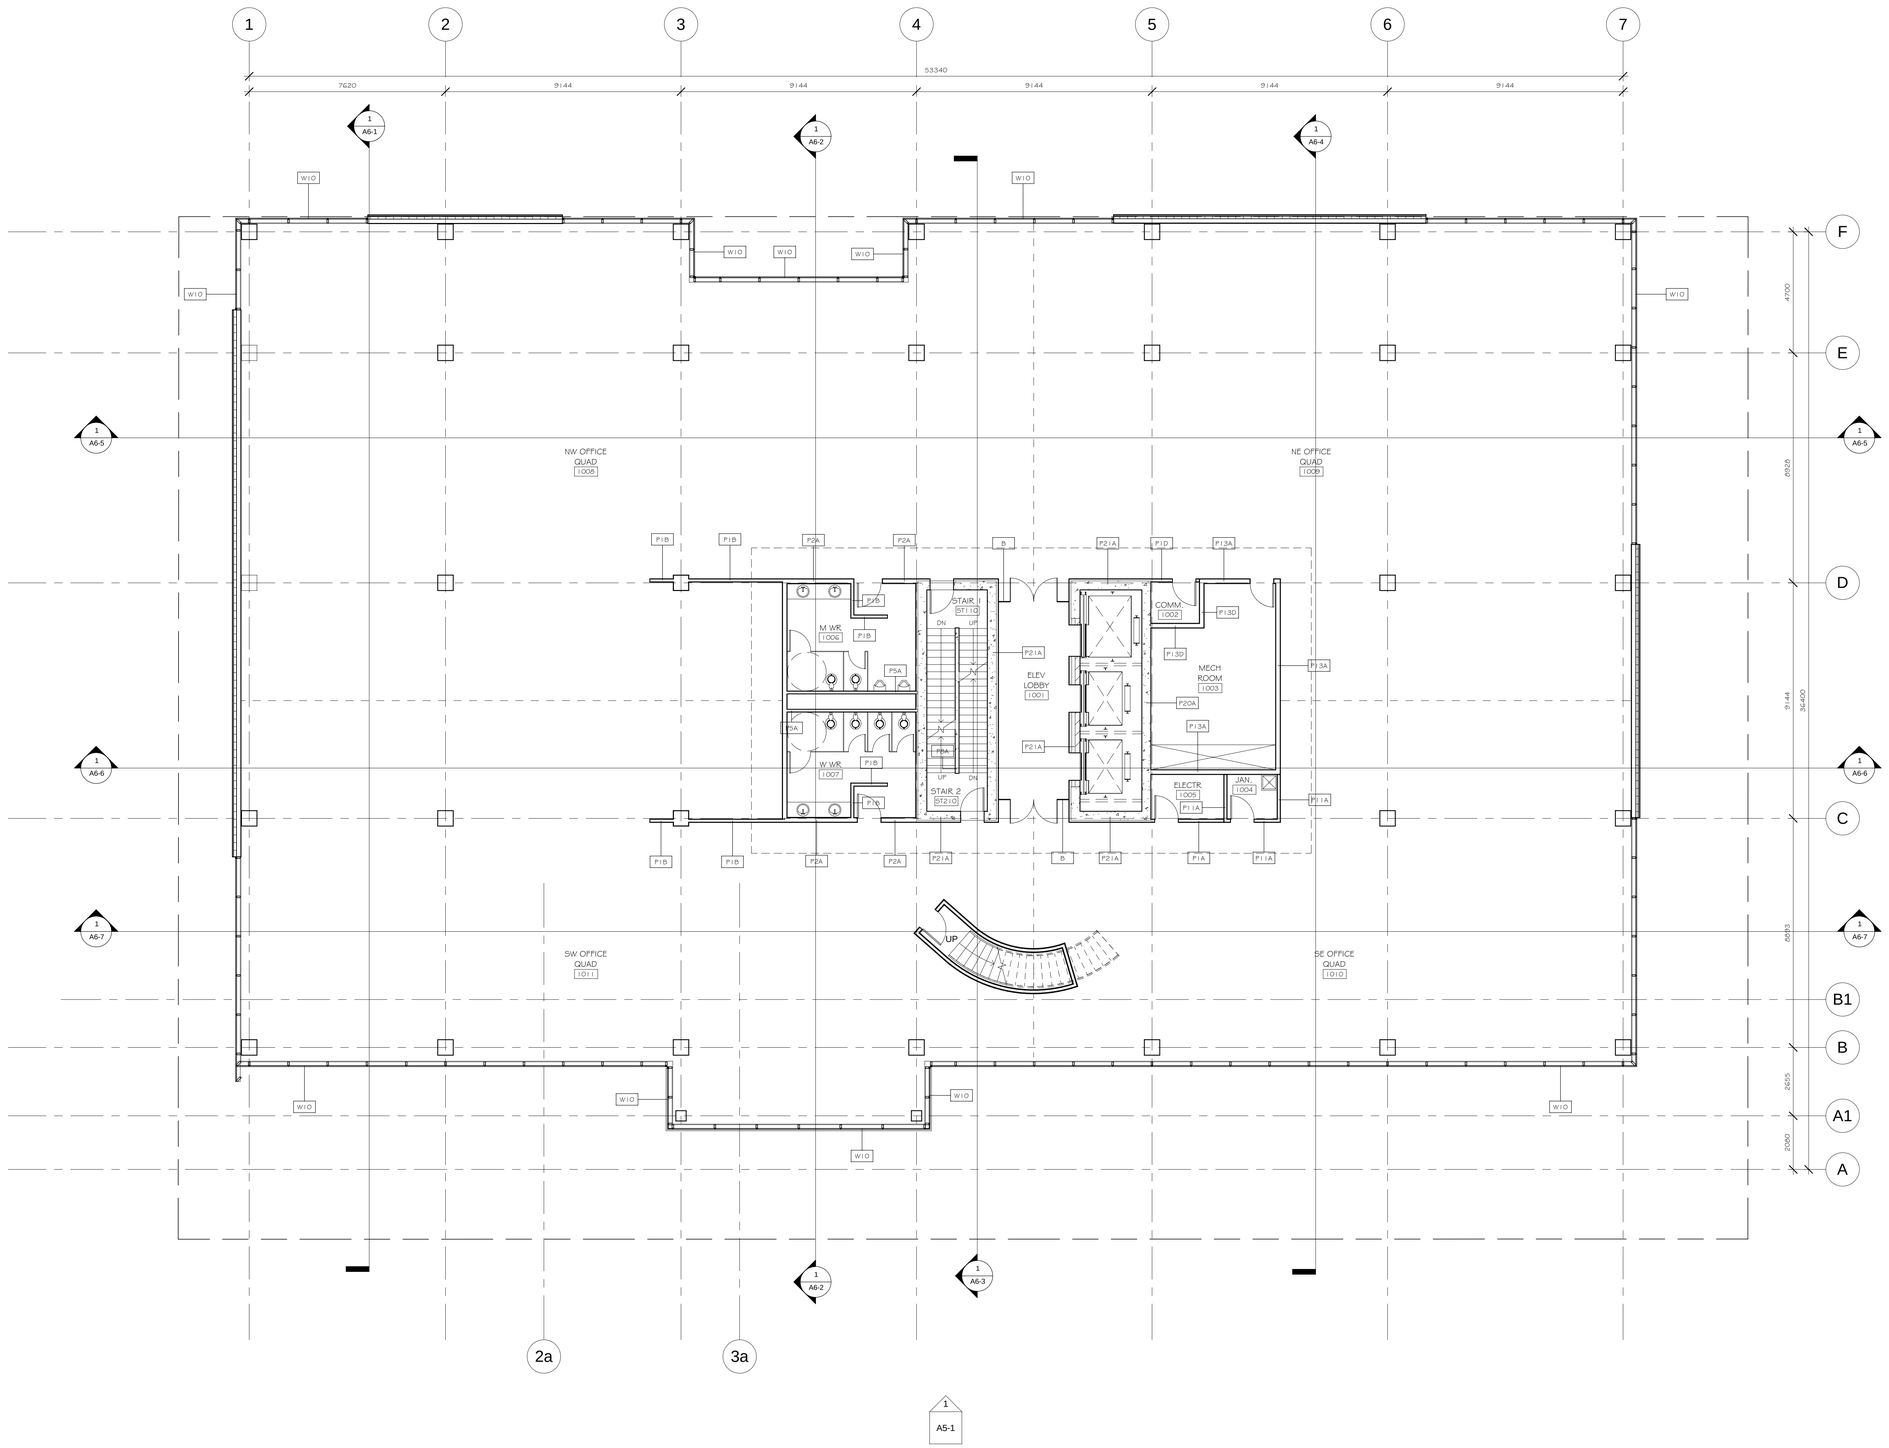

1 A-PLAN-10-0100

1 : 100

12/02/2009 8:37:41 AM

SAHURI + partners architecture inc
1900 - 10th Street SE Calgary, Alberta T2G 3G2 Tel: 403.229.8927 Fax: 403.229.8999
The Lane, 10514 - 105th Avenue Edmonton, Alberta T1J 0N4 Tel: 780.428.9302 Fax: 780.424.8368
200, 524 - 2nd Street SE Medicine Hat, Alberta T1A 0C6 Tel: 403.526.7288 Fax: 403.526.5234
www.sahuri.com info@sahuri.com

PRISM DEVELOPMENTS

PRELIMINARY
NOT FOR
CONSTRUCTION

- This drawing is the property of the Architect and unauthorized reproduction is prohibited under the Copyright Act.
- Electronic files when provided are instruments of service and the sole property of Sahuri + Partners Architecture Inc. No alteration or reproduction shall be made without written authorization from Sahuri + Partners Architecture Inc.
- The Contractor shall check and verify all dimensions and report any discrepancies to the Architect prior to construction; do not scale this drawing.
- This drawing shall not be used for construction unless properly signed and sealed by the Architect.
- All dimensions are in millimeters unless noted otherwise.

Revision Schedule

#	Date	Description

Issued

Project Title
PRISM PLACE

214 - 11th AVENUE SW
CALGARY, ALBERTA

Drawing Title
TENTH FLOOR PLAN

Drawing info
Drawn Author
Date
Scale 1 : 100
Checked Checker

Project Number
08062

Drawing Number
A2-13

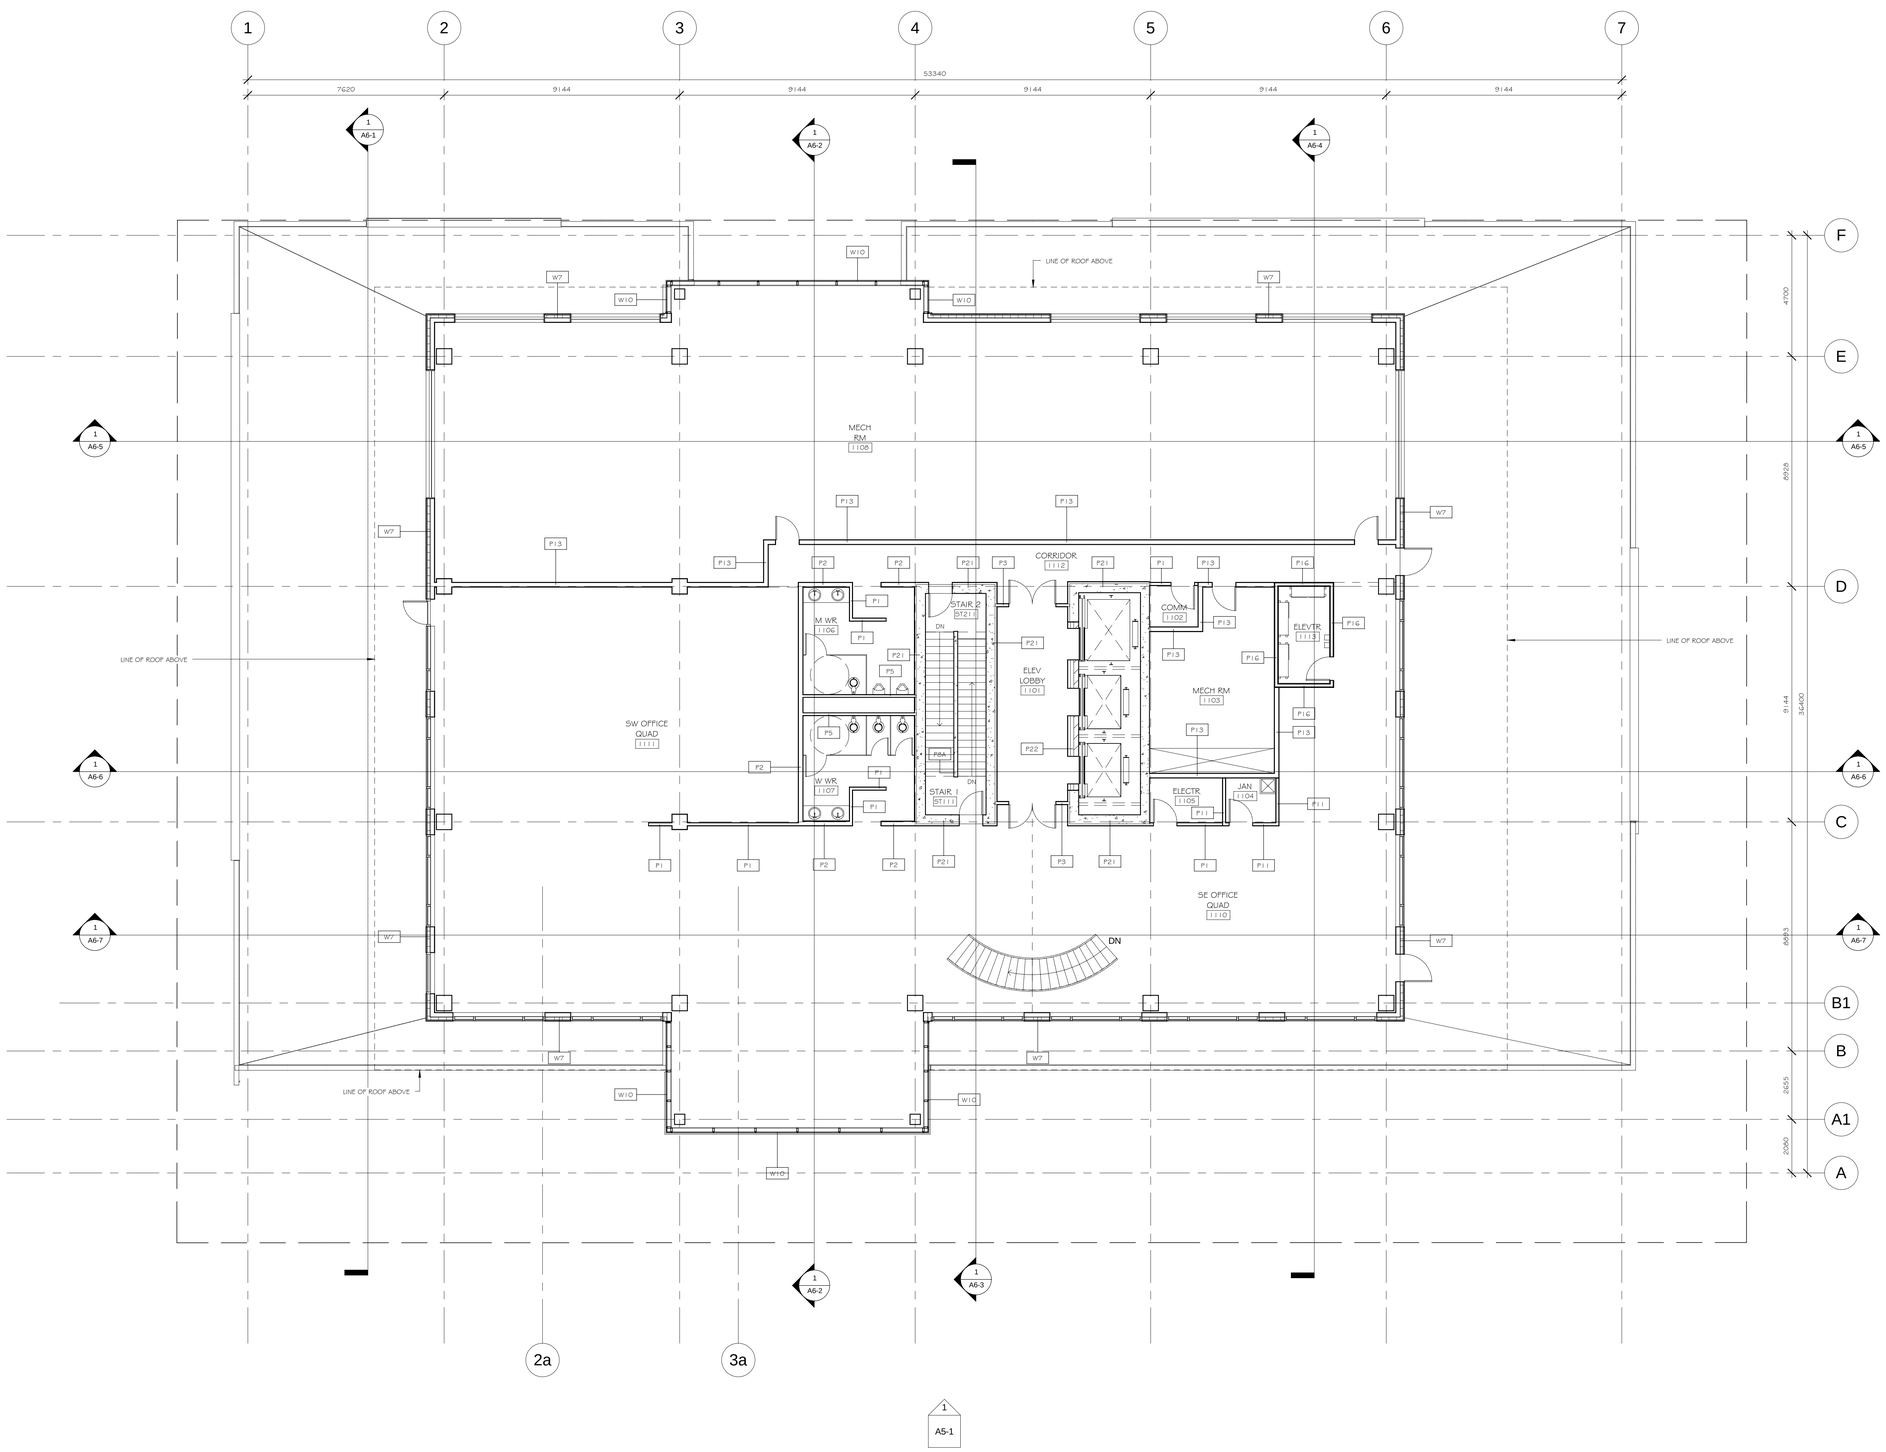

1 PENTHOUSE FLOOR PLAN

1 : 100

SAHURI + partners architecture inc

1969 - 10th Street SE Calgary, Alberta T2G 3G2 Tel: 403.229.8927 Fax: 403.229.8999
The Lane, 10914 - 105th Avenue Edmonton, Alberta T5J 0N4 Tel: 780.428.9302 Fax: 780.424.8368
200, 524 - 2nd Street SE Medicine Hat, Alberta T1A 0C6 Tel: 403.526.7288 Fax: 403.526.5234
www.sahuri.com info@sahuri.com

PRISM DEVELOPMENTS

PRELIMINARY
NOT FOR
CONSTRUCTION

- This drawing is the property of the Architect and unauthorized reproduction is prohibited under the Copyright Act.
- Electronic files when provided are instruments of service and the sole property of Sahuri - Partners Architecture Inc. No alteration or reproduction shall be made without written authorization from Sahuri - Partners Architecture Inc.
  The Contractor shall check and verify all dimensions and report any discrepancies to the Architect prior to construction; do not scale this drawing.
- This drawing shall not be used for construction unless properly signed and sealed by the Architect.
- All dimensions are in millimeters unless noted otherwise.

Revision Schedule

#	Date	Description

Issued

Project Title
PRISM PLACE

214 - 11th AVENUE SW
CALGARY, ALBERTA

Drawing Title
PENTHOUSE FLOOR PLAN

Drawing info
Drawn Author
Date
Scale 1 : 100
Checked Checker

Project Number
08062

Drawing Number
A2-14

12/02/2009 8:37:44 AM